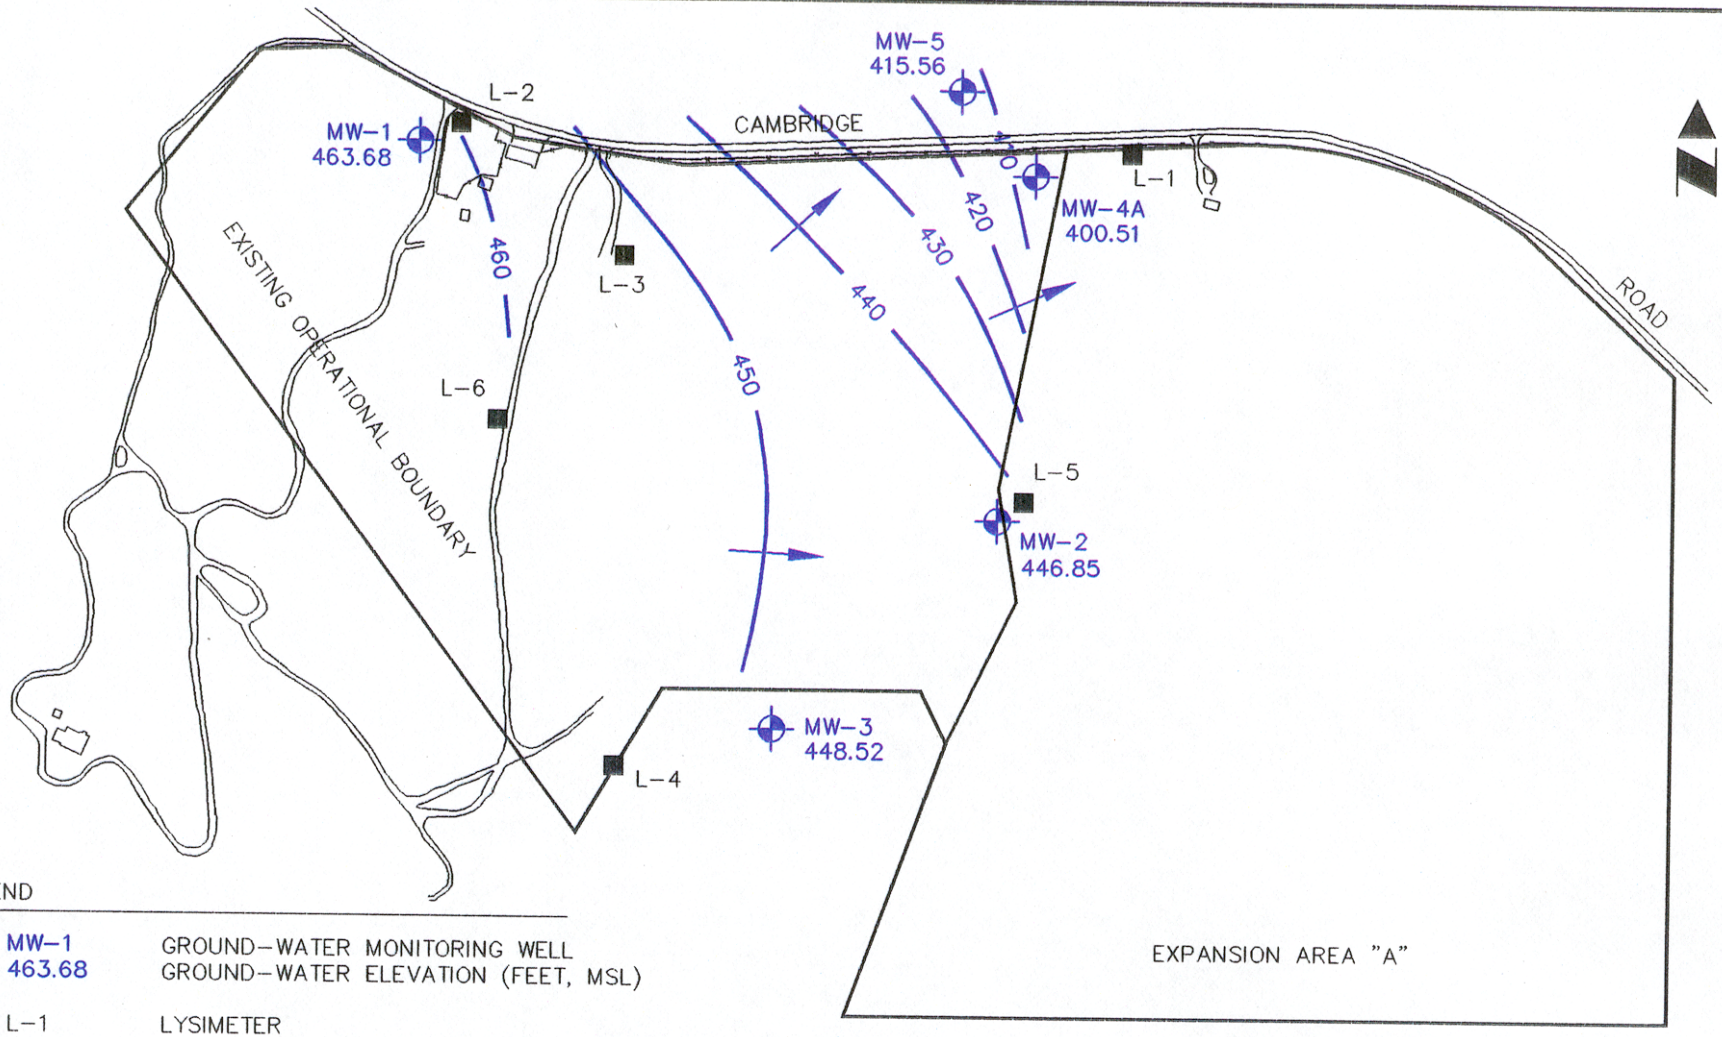

LEGEND

MW-1 463.68	GROUND-WATER MONITORING WELL GROUND-WATER ELEVATION (FEET, MSL)
L-1	LYSIMETER
	DIRECTION OF GROUND-WATER MOVEMENT
450	LINE OF EQUAL GROUND-WATER ELEVATION (FEET, MSL)

D:\ADCADD\P\ANDER-SW\GW-SEP97.DWG D.B.Z. 9/19/1997

LINES OF EQUAL GROUND-WATER ELEVATION
SEPTEMBER 19, 1997

LAWRENCE & ASSOCIATES
2001 MARKET STREET, RM. 523
REDDING, CA 96001
PHONE (916) 244-9703
FAX (916) 244-5021

SCALE:	1"=600'
DATE:	11/07/97
JOB NO:	C97.08.13
DRAWN BY:	D. ZAITZ
CLIENT:	REPUBLIC INDUSTRIES, INC.
PROJECT:	REVISED ROWD

FIGURE 3