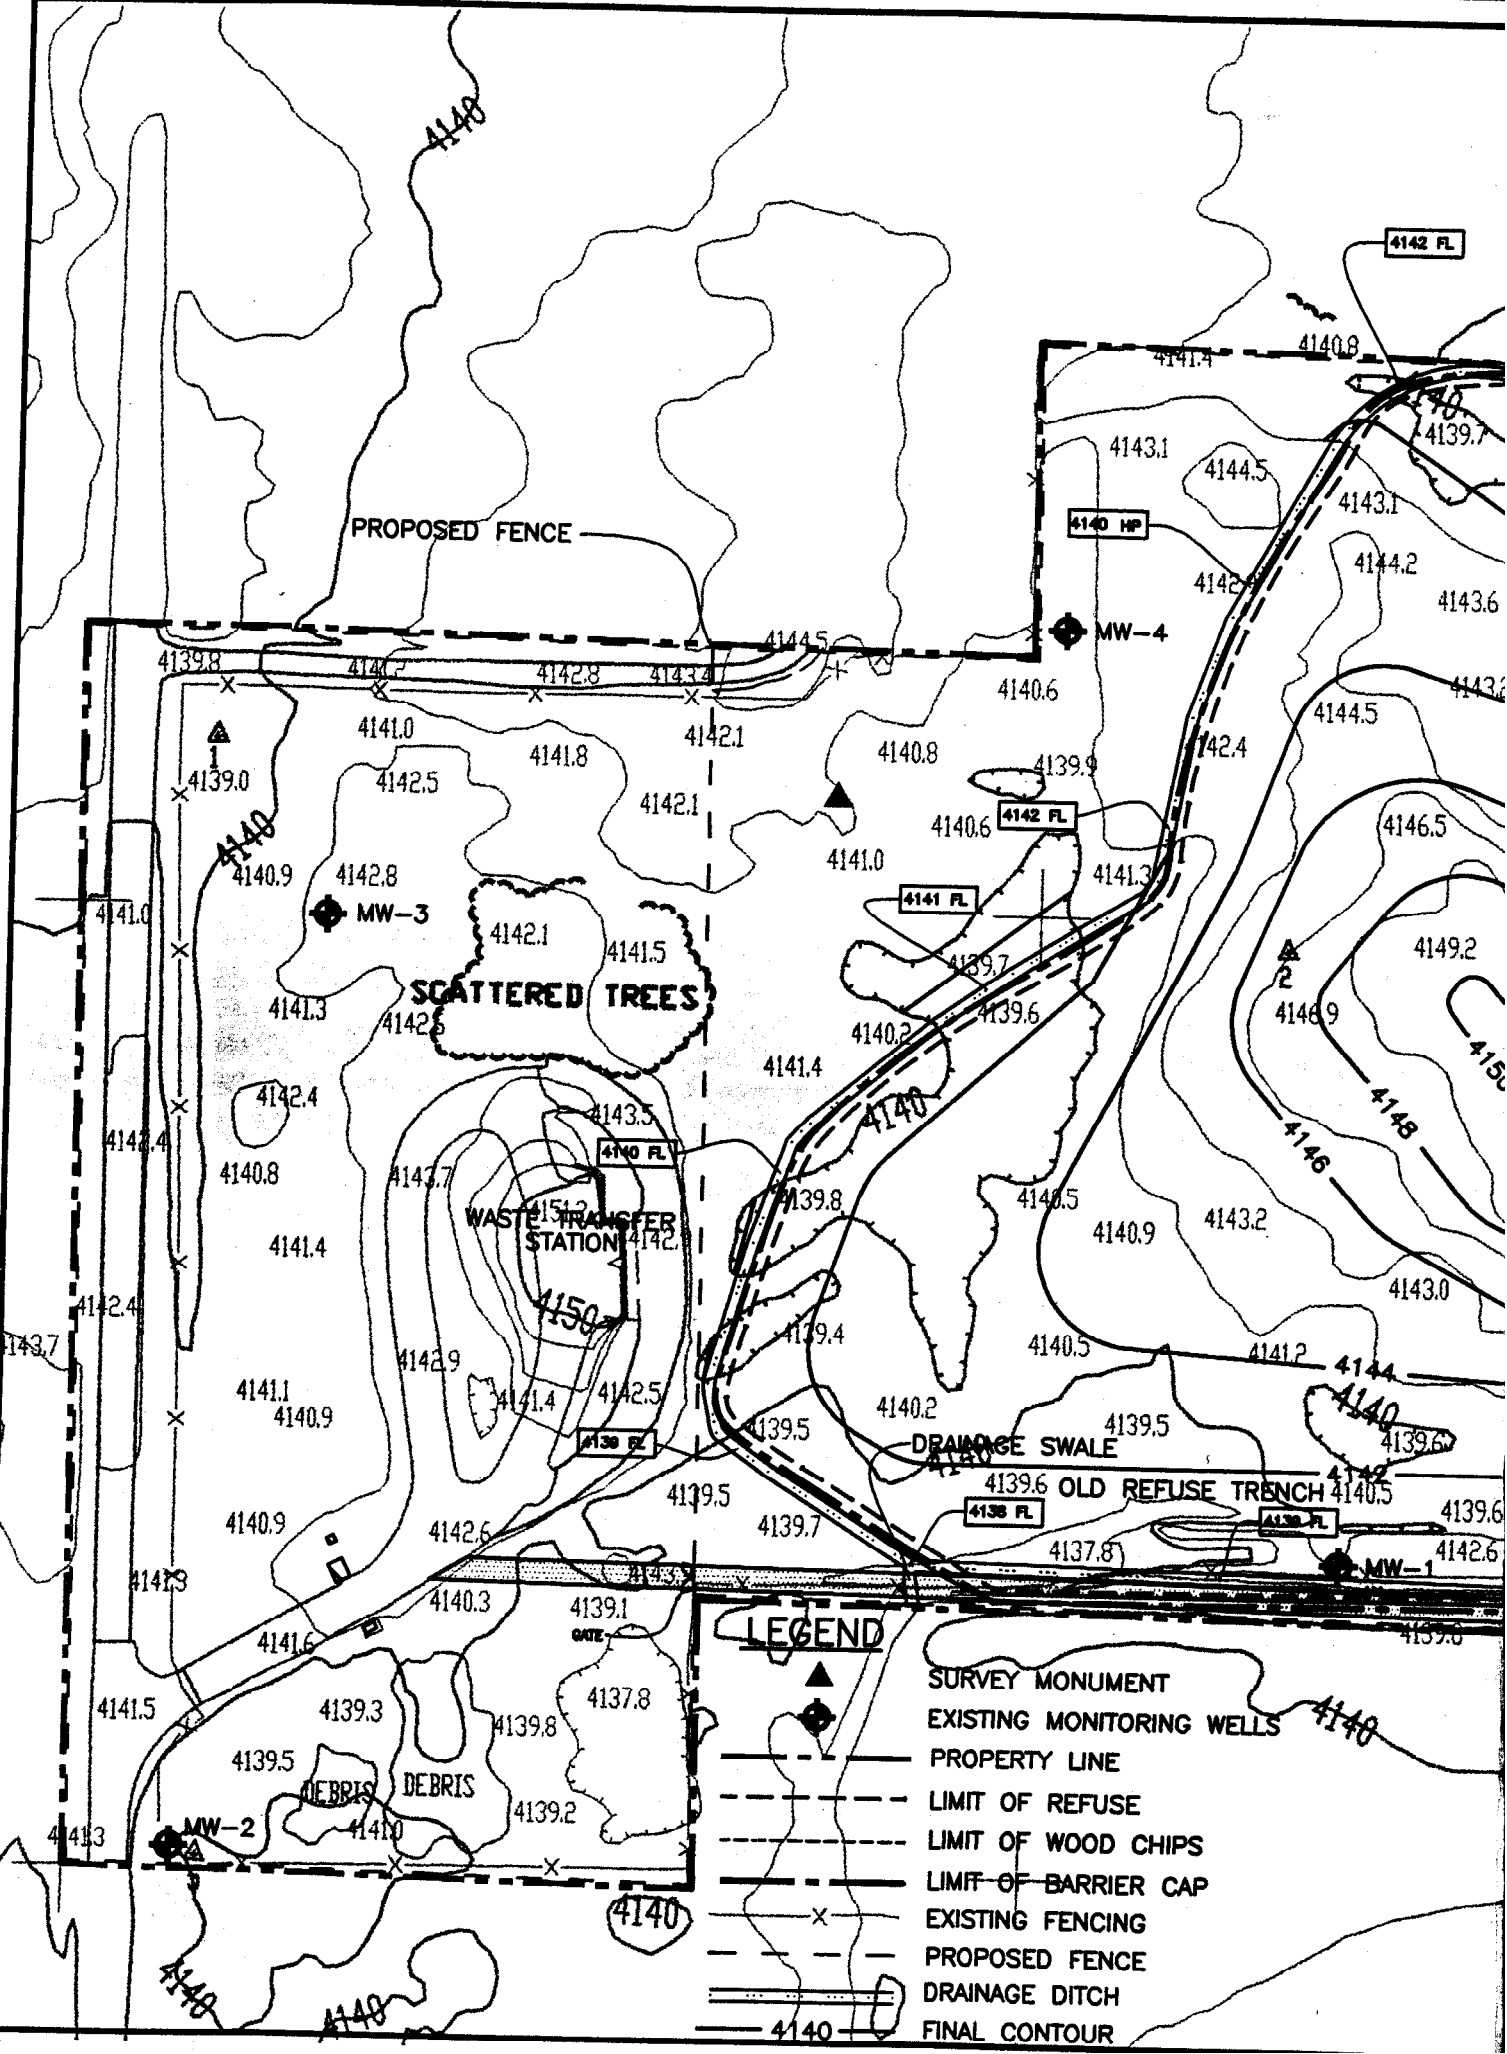
PROPOSED FENCE
MW-4
MW-3
MW-2
MW-1
SCATTERED TREES
WASTE TRANSFER STATION
DRAINAGE SWALE
OLD REFUSE TRENCH
DEBRIS
DEBRIS
GATE
4142 FL
4140 HP
4141 FL
4140 FL
4138 FL
4140
4150
4148
4146
4144
LEGEND
SURVEY MONUMENT
EXISTING MONITORING WELLS
PROPERTY LINE
LIMIT OF REFUSE
LIMIT OF WOOD CHIPS
LIMIT OF BARRIER CAP
EXISTING FENCING
PROPOSED FENCE
DRAINAGE DITCH
4140 FINAL CONTOUR

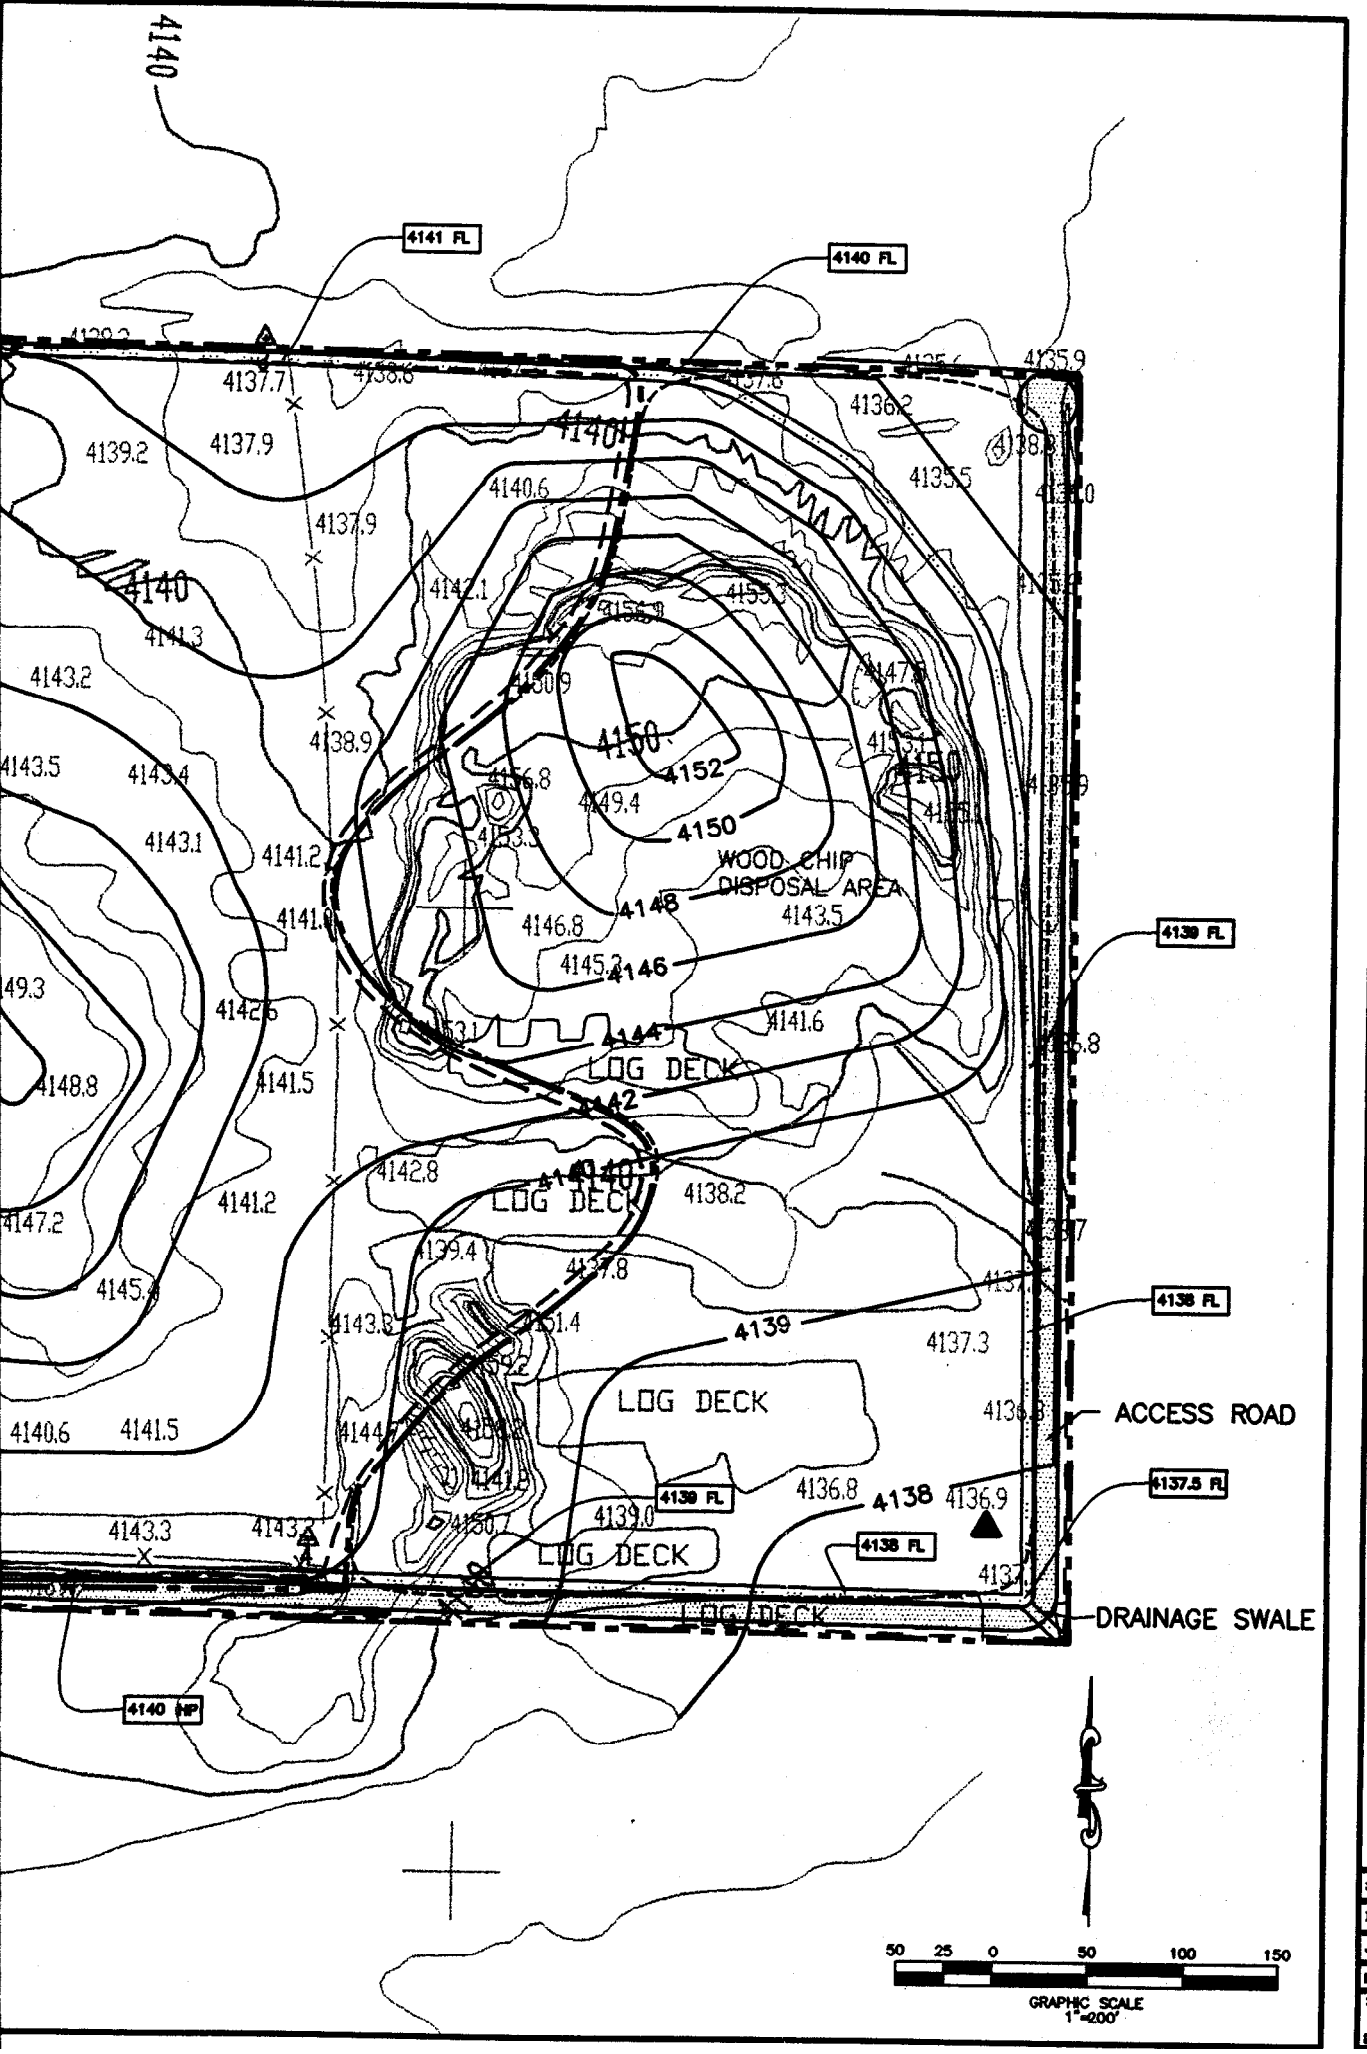

BROWN, VENCE & ASSOCIATES
196 CIRBY WAY SUITE 170
ROSEVILLE, CA 95678
916/780-0600 FAX 916/780-2436

NO.	REVISION	DRAWN	CHECKED	APPR.

Designed By: TSI
Drawn By: SG
Checked By: TR

PREPARED FOR:
Lassen County
Department of
Publick Works

Bieber Landfill
Lassen County Dept of Public Works
Final Closure Plan

Exhibit 5

SCALE 1"=100'
DATE 08/06/96
JOB NO. 95043
FILE \exhb5
SHEET NO.
OF