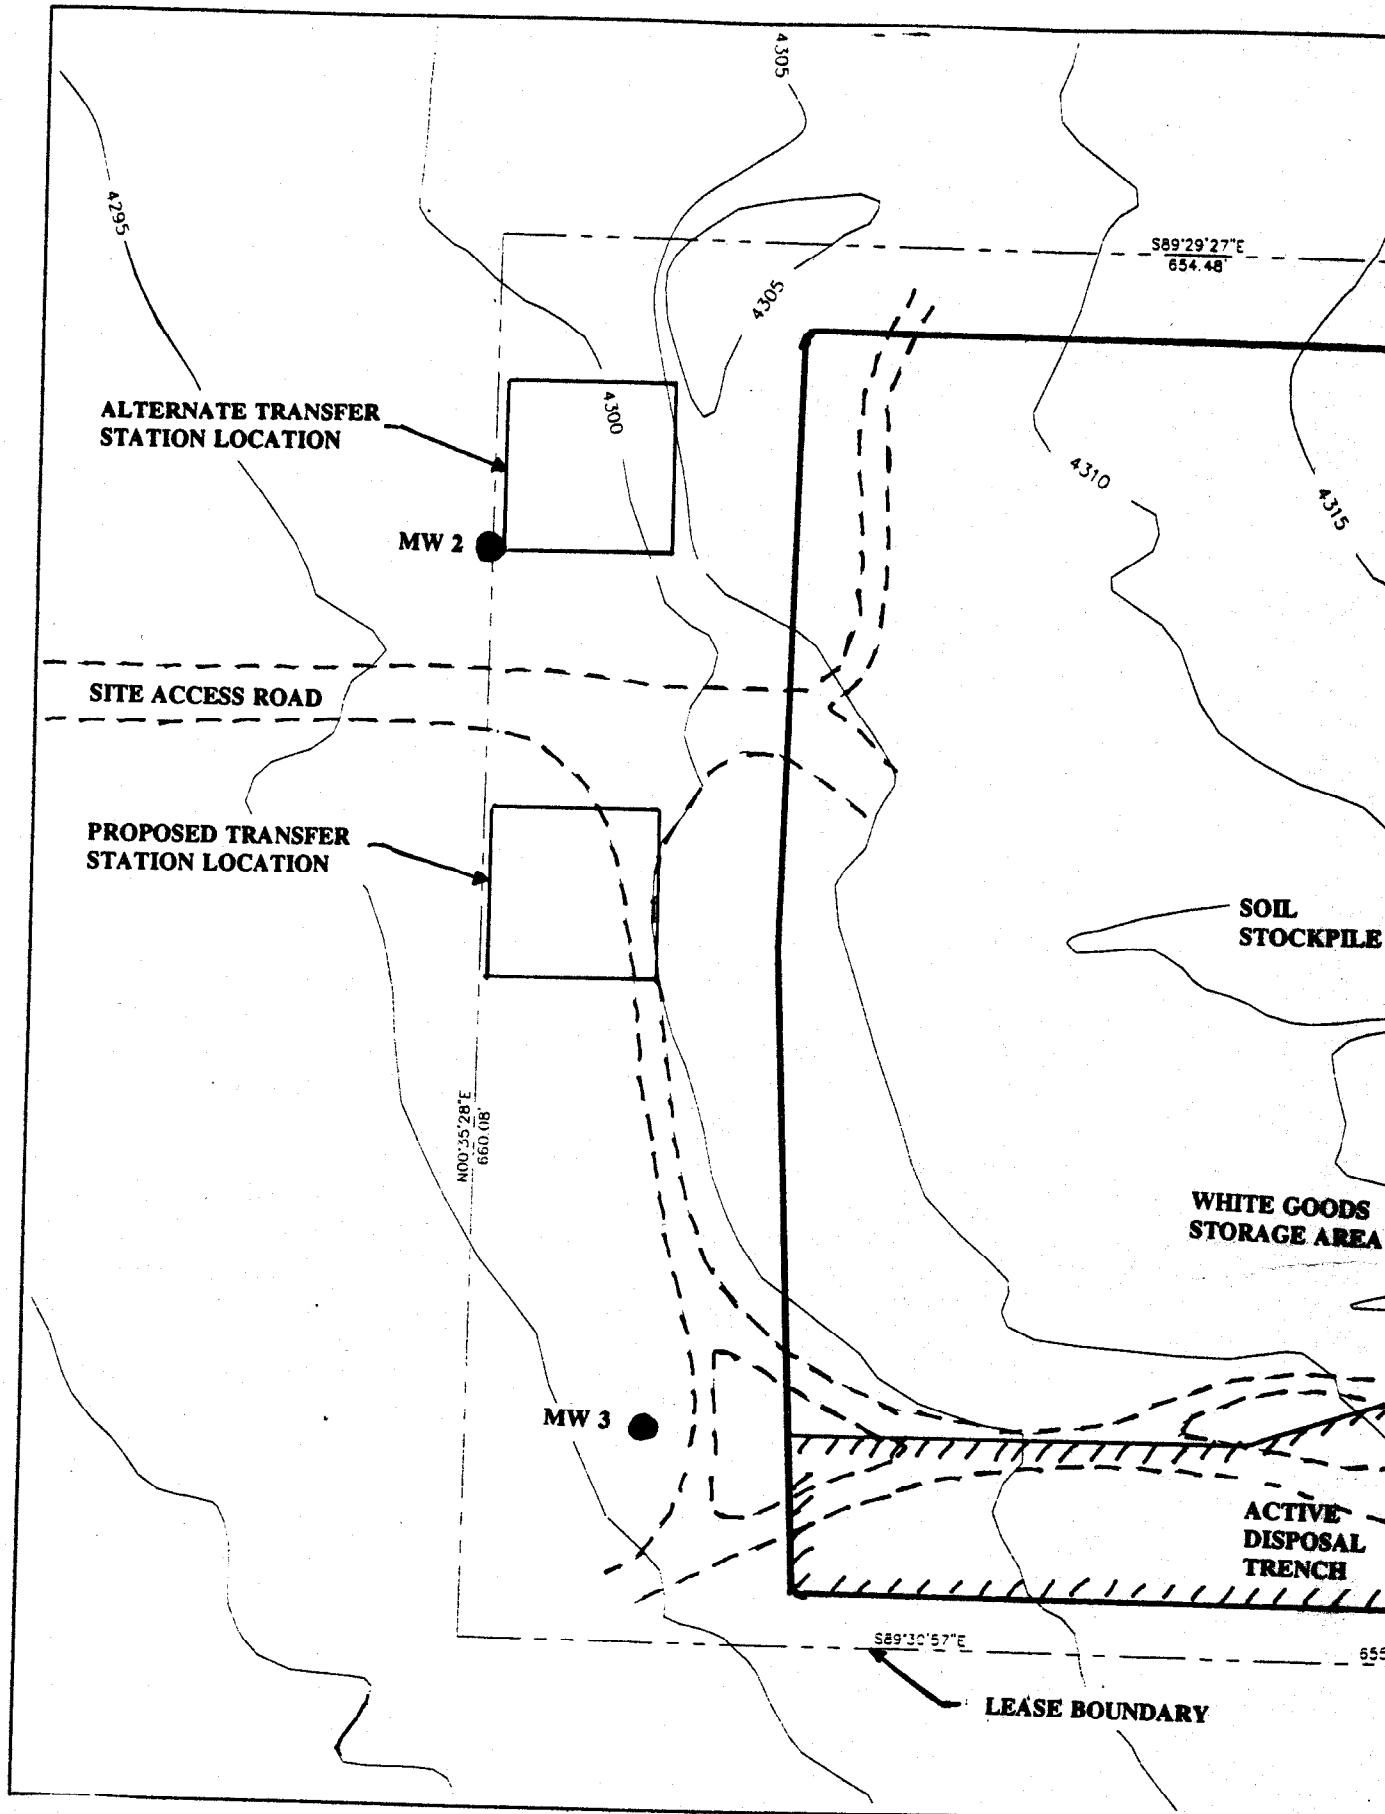
4305
4295
S89°29'27"E
654.48'
4305
ALTERNATE TRANSFER
STATION LOCATION
4300
MW 2
4310
4315
SITE ACCESS ROAD
PROPOSED TRANSFER
STATION LOCATION
SOIL
STOCKPILE
N00°35'28"E
660.08'
WHITE GOODS
STORAGE AREA
MW 3
ACTIVE
DISPOSAL
TRENCH
S89°30'57"E
LEASE BOUNDARY

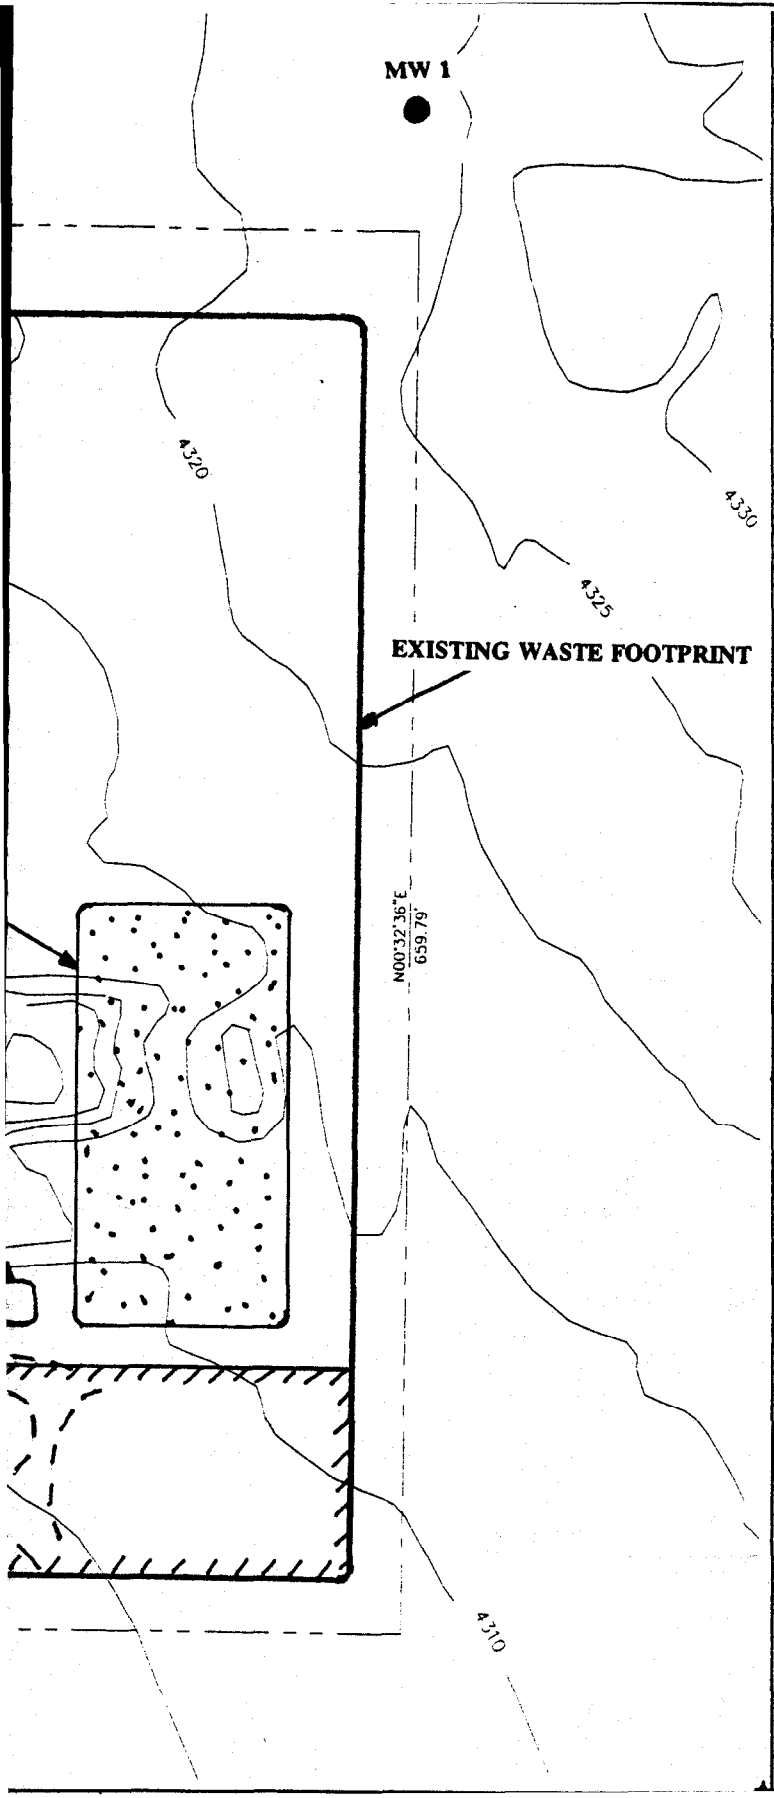

FIGURE 16

CHALFANT LANDFILL

MONO COUNTY, CALIFORNIA

LEGEND

MW

Groundwater Monitoring Well

Lease Boundary

Existing Waste Footprint

Road

GRAPHIC SCALE

(IN FEET)
1 : 40