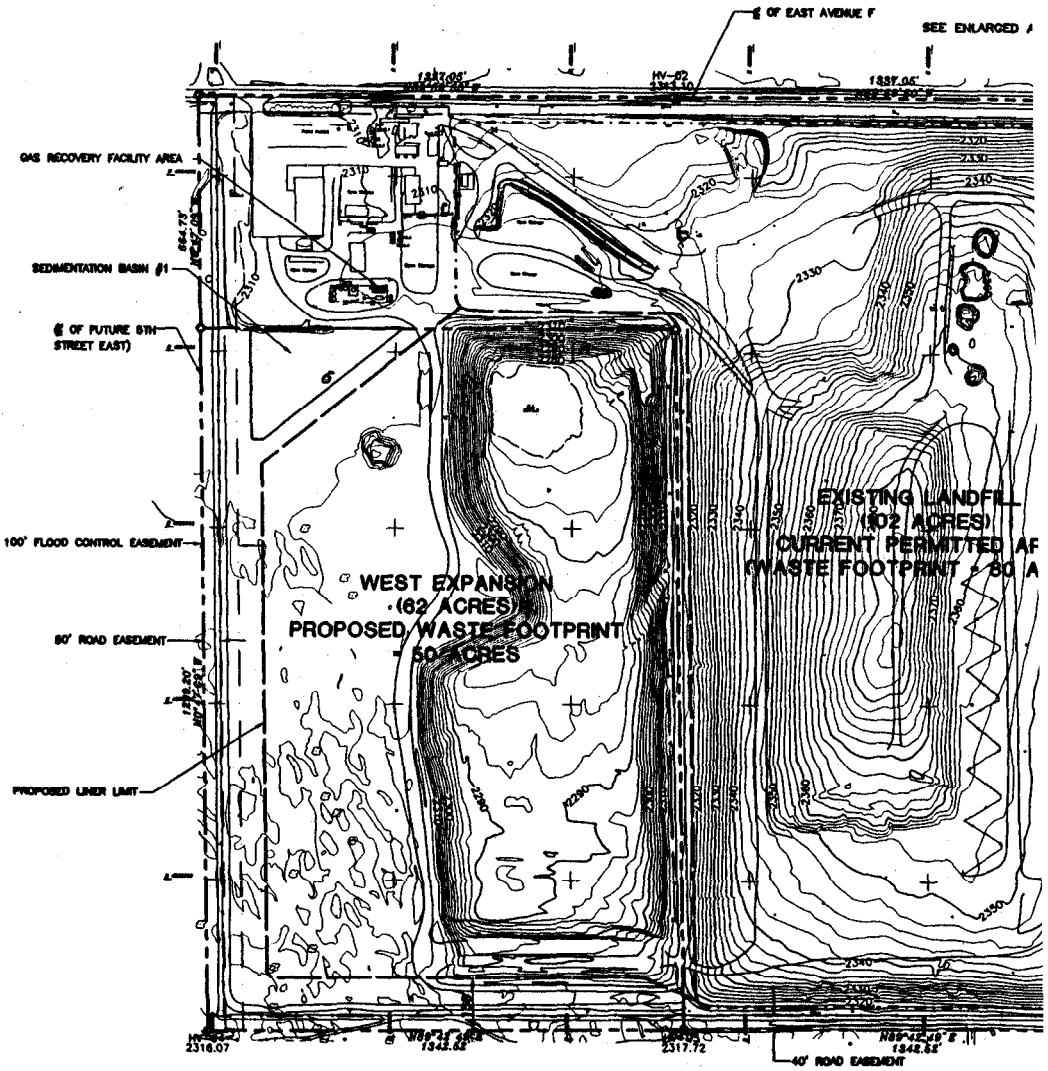
℄ OF EAST AVENUE F
SEE ENLARGED
GAS RECOVERY FACILITY AREA
SEDIMENTATION BASIN #1
℄ OF FUTURE 5TH STREET EAST)
100' FLOOD CONTROL EASEMENT
80' ROAD EASEMENT
PROPOSED LINER LIMIT
WEST EXPANSION
(62 ACRES)
PROPOSED WASTE FOOTPRINT
- 50 ACRES
EXISTING LANDFIL
(102 ACRES)
CURRENT PERMITTED AF
(WASTE FOOTPRINT - 80 A
40' ROAD EASEMENT

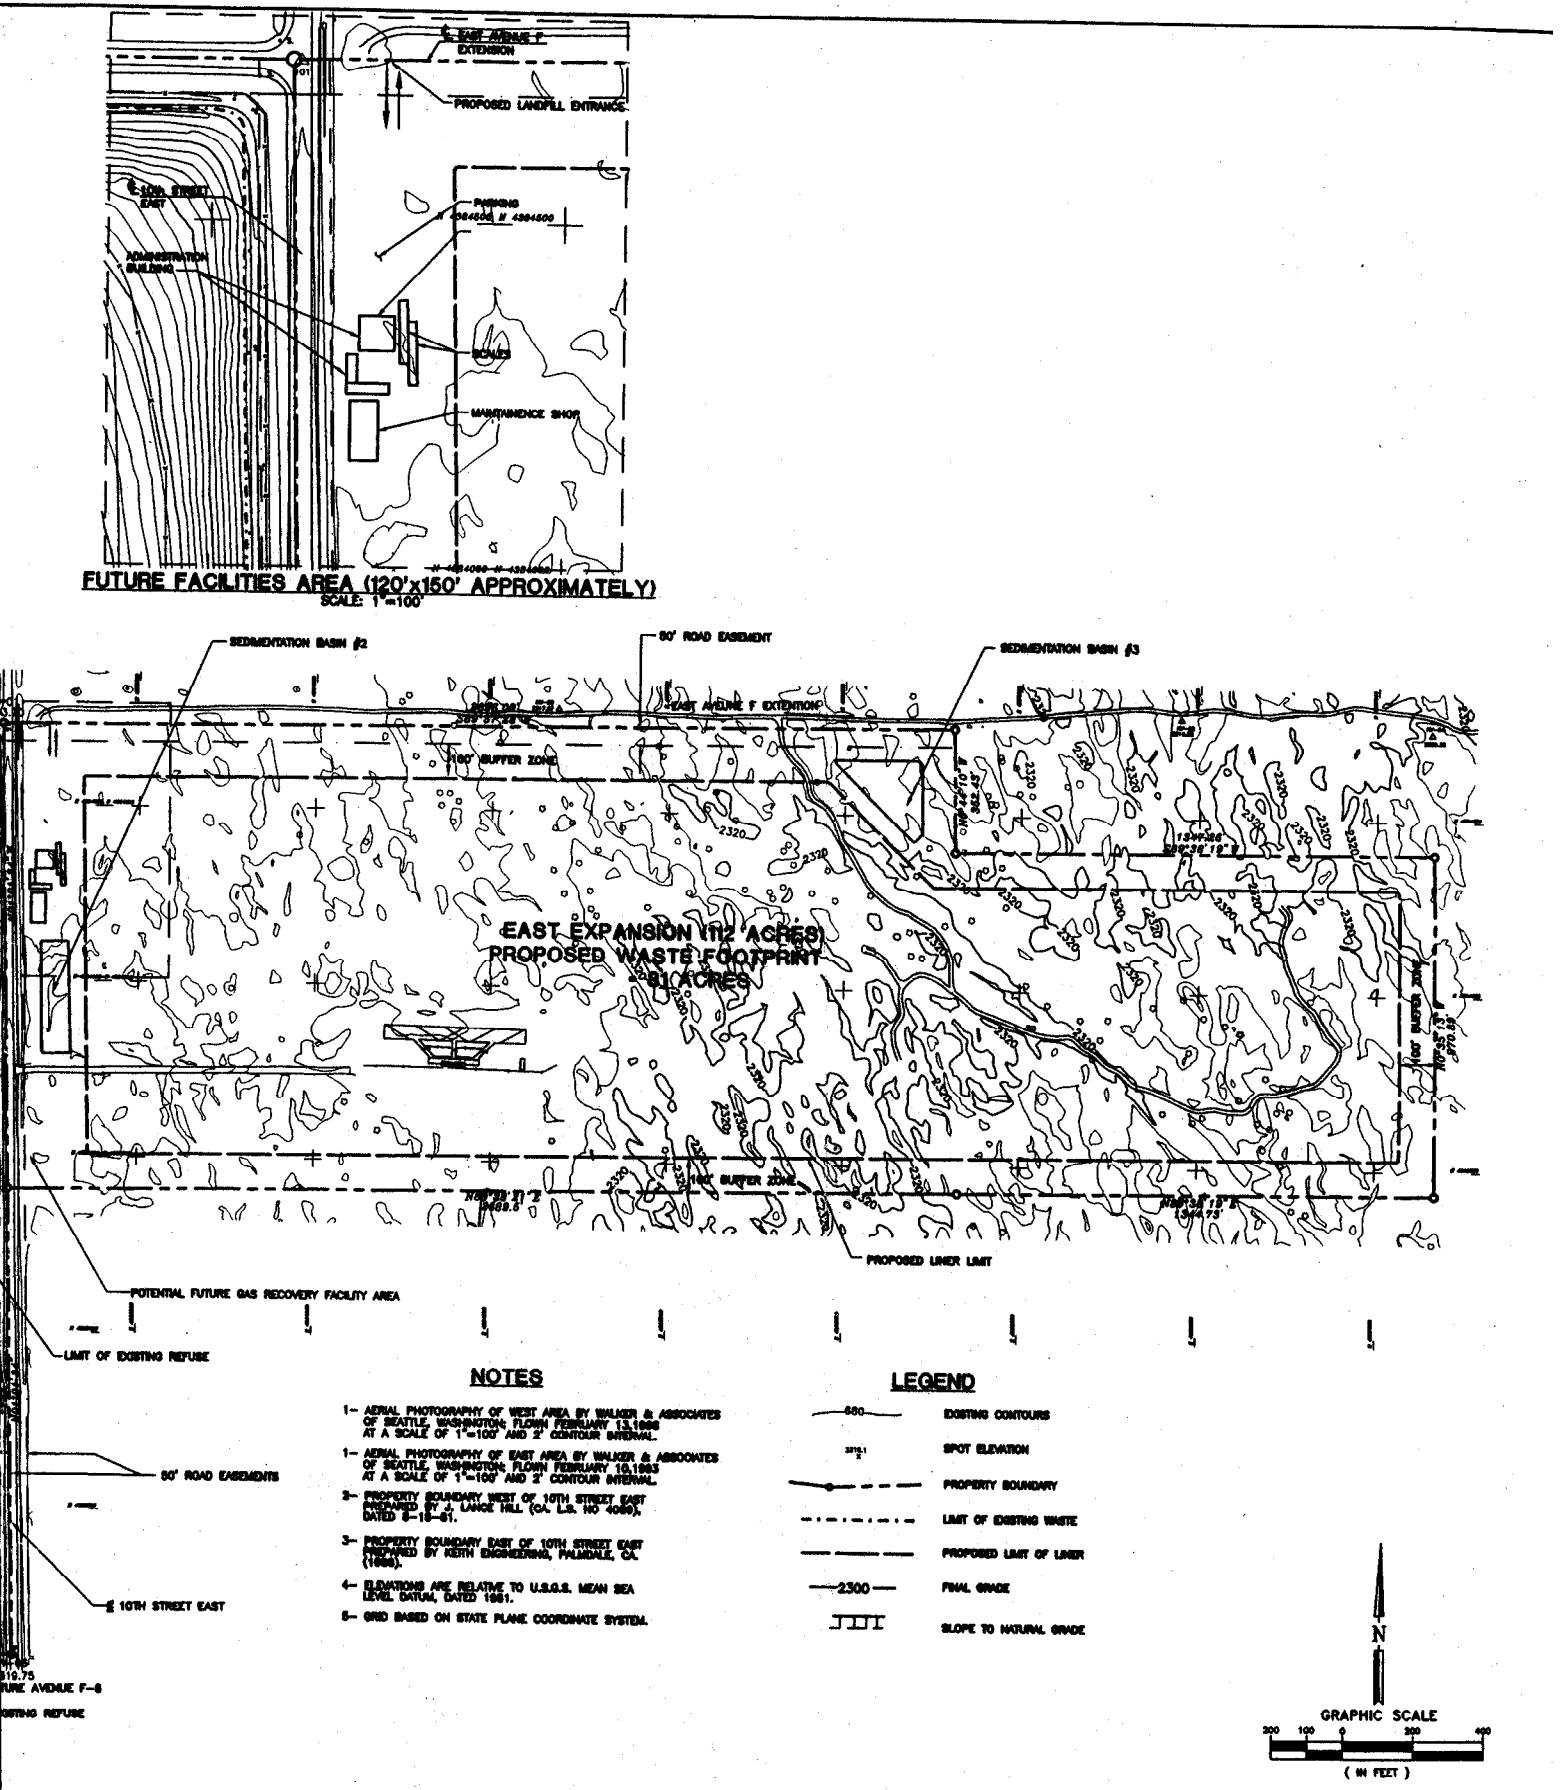

FIGURE 2

BAS
BRYAN A. STIRRAT & ASSOCIATES
CIVIL AND ENVIRONMENTAL ENGINEERS
1360 VALLEY VISTA DRIVE
DIAMOND BAR, CALIFORNIA 19765

REV	DATE	DESCRIPTION	BY	A
DSN BY	R.G.	2-1990	PROJECT NO.	DATE FEB., 1990
DRN BY	M.T.S.	2-1990	PROJECT TITLE	LANCASTER LANDFILL AND RECYCLING CE EAST EXPANSION
CHK BY	M.A.S.	2-1990		
CKV BY			SHEET TITLE	SITE PLAN
CKV BY				
APP BY				

Waste Management of Lancaster, Inc.
LANCASTER, CALIFORNIA 93536

SHEET 2 OF 1
SHEET NO. 2