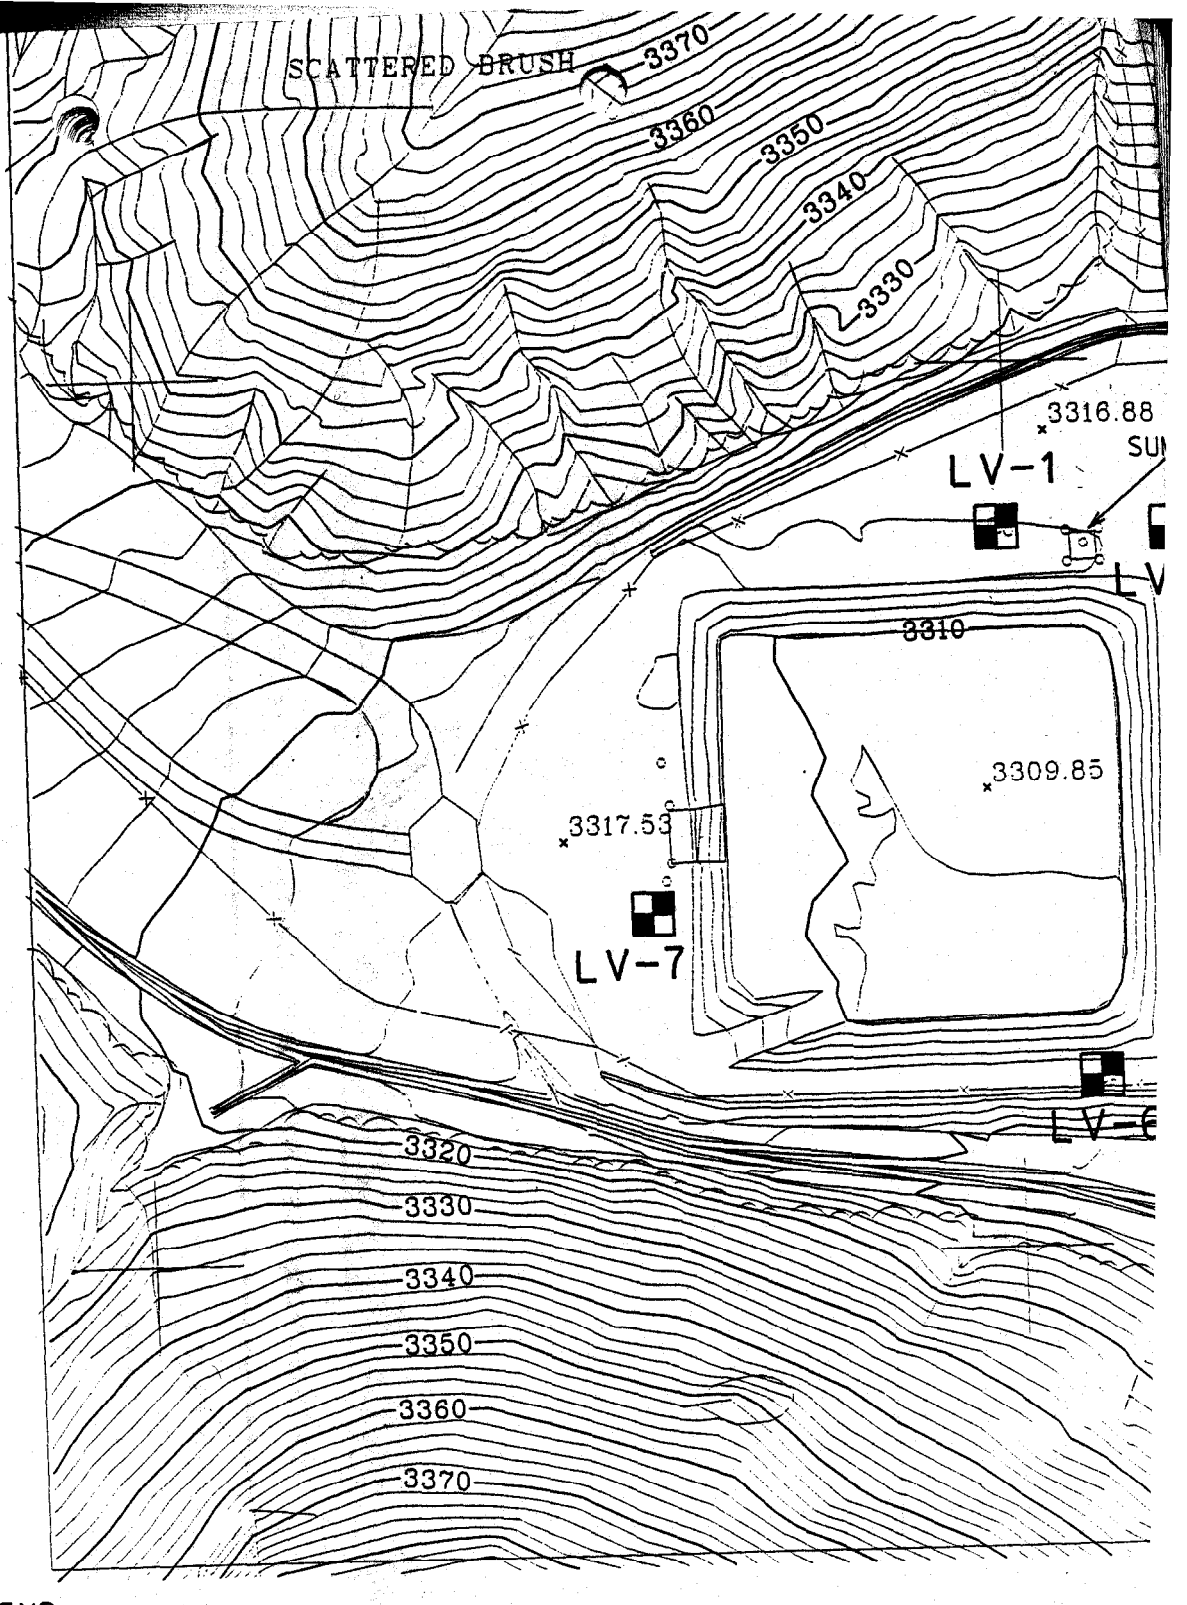

LEGEND

= Existing Vadose Monitoring Well

REV.	DESCRIPTION	DATE	DWN.	CHK.	APPR.

PREPARED BY: _____ CHECKED BY: _____

DATE: _____ DESIGN BY: _____ APPROVED BY: _____

NORCAL

222 W.

Sc

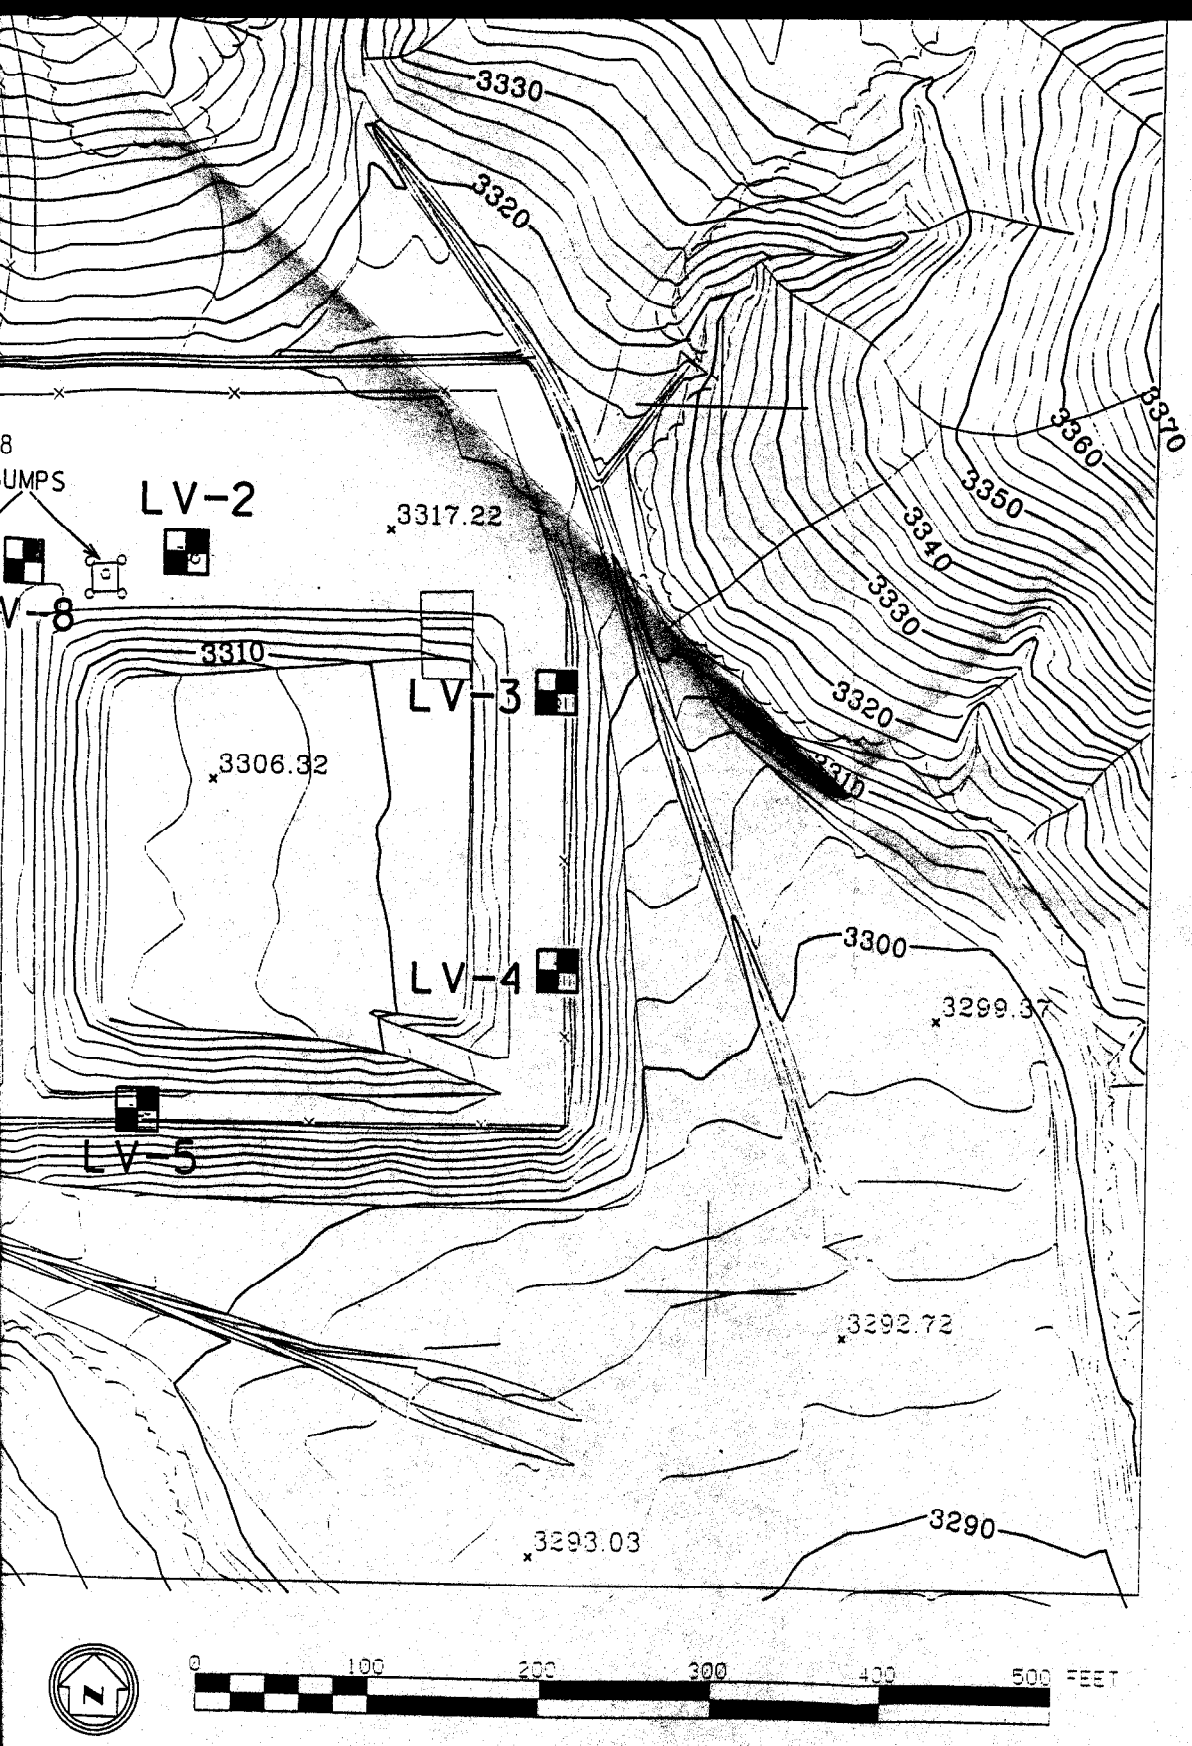

San Bernardino, Inc. pitality Lane, 2nd Floor rnardino, Ca. 92408 (909) 386-8701	SEPTAGE IMPOUNDMENTS AND VADOSE MONITORING WELLS LANDERS SANITARY LANDFILL	FIGURE 3 PROJECT NO.