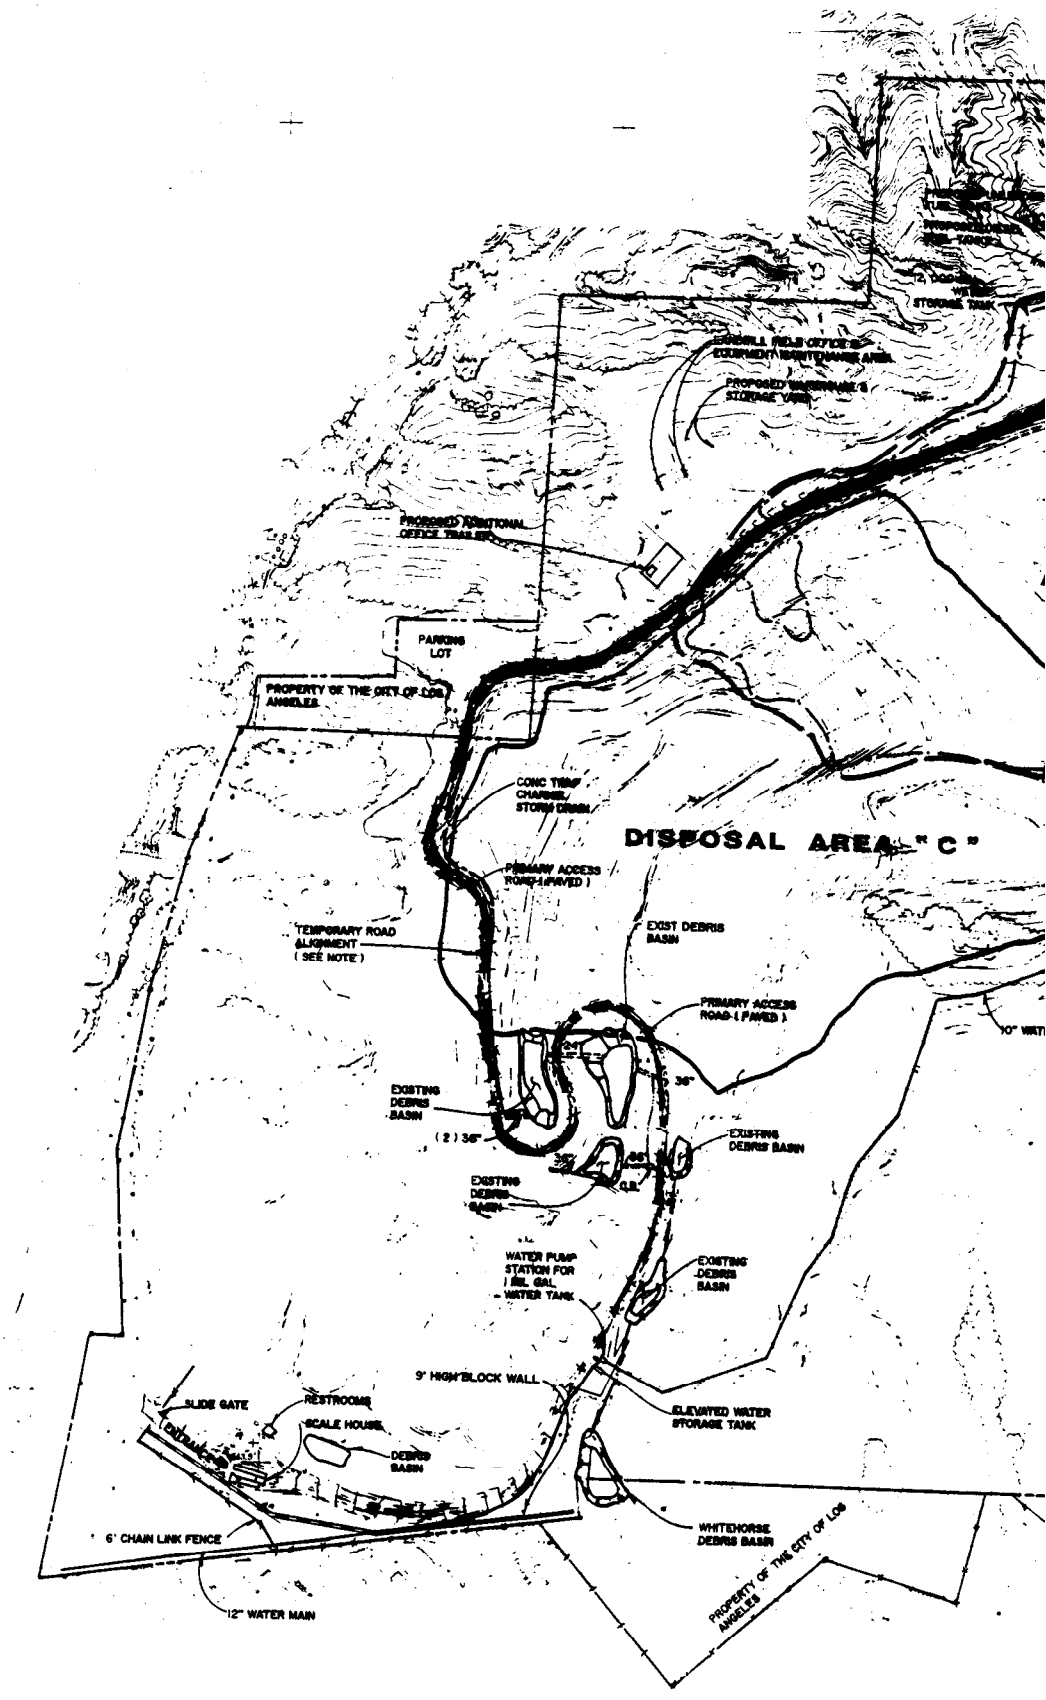
PROPOSED ADDITIONAL OFFICE TRAILER
PARKING LOT
PROPERTY OF THE CITY OF LOS ANGELES
CONC TRAP CHANNEL/ STORM DRAIN
DISPOSAL AREA "C"
PRIMARY ACCESS ROAD (PAVED)
TEMPORARY ROAD ALIGNMENT (SEE NOTE)
EXIST DEBRIS BASIN
PRIMARY ACCESS ROAD (PAVED)
EXISTING DEBRIS BASIN
(2) 36"
36"
EXISTING DEBRIS BASIN
EXISTING DEBRIS BASIN
WATER PUMP STATION FOR 1 MIL GAL WATER TANK
EXISTING DEBRIS BASIN
9' HIGH BLOCK WALL
ELEVATED WATER STORAGE TANK
SLIDE GATE
RESTROOMS
SCALE HOUSE
DEBRIS BASIN
6' CHAIN LINK FENCE
12" WATER MAIN
WHITEHORSE DEBRIS BASIN
PROPERTY OF THE CITY OF LOS ANGELES

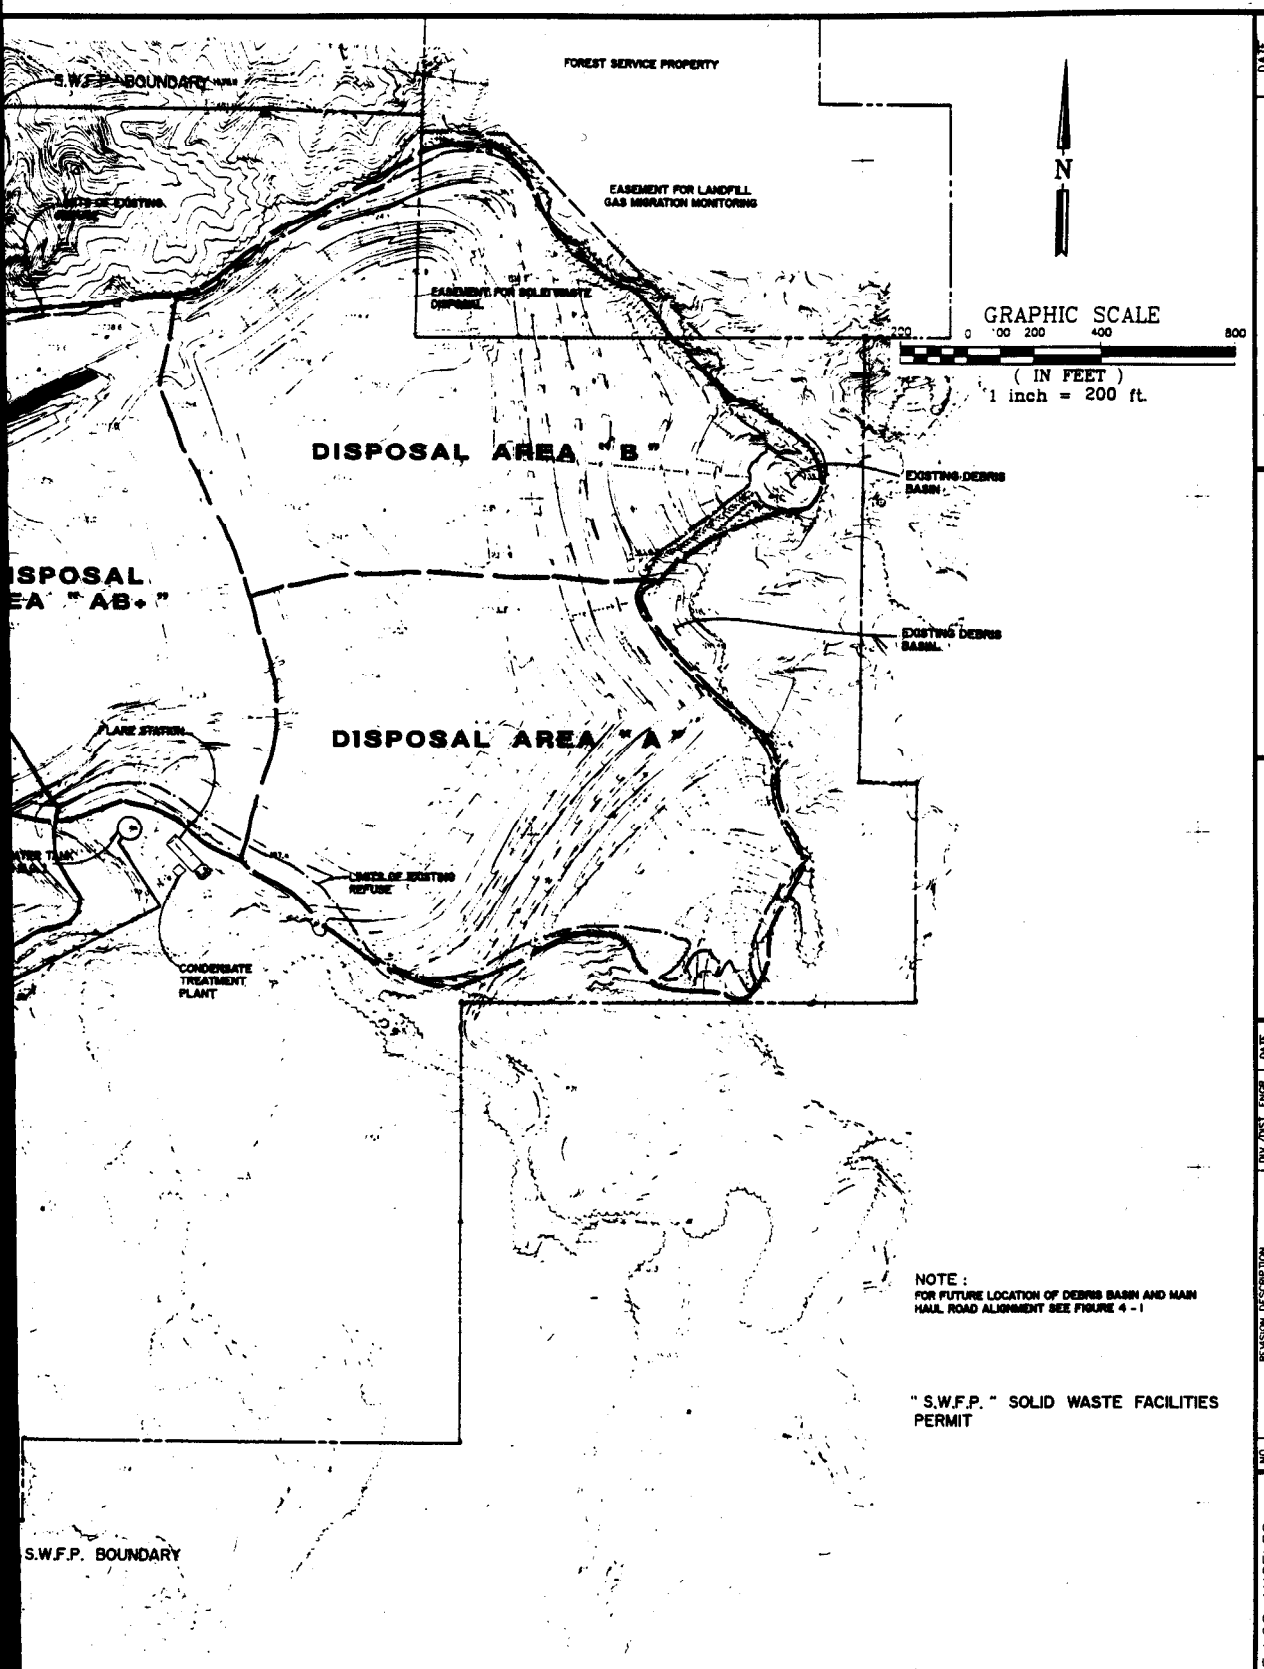

NOTE :
FOR FUTURE LOCATION OF DEBRIS BASIN AND MAIN HAUL ROAD ALIGNMENT SEE FIGURE 4 - 1

" S.W.F.P. " SOLID WASTE FACILITIES PERMIT

FIGURE 1 - 3

CLOSURE PLAN
EXISTING SITE FACILITIES PLAN

SCALES	HORIZ. 1"= VERT. 1"=	SHEET OF	INDEX NUMBER

		DATE
DESIGNED	E.L.S.	12/91
DRAWN	H.M.G.	12/91
CHECKED	E.L.S.	12/91
SUPERVISED	E.L.S.	12/91
PROJECT ENGR.		R.E. NO.
ASST. DIV./DIST. ENGR.		R.E. NO.

BAS
BRYAN A. STIRRAT & ASSOCIATES
CIVIL AND ENVIRONMENTAL ENGINEERS
1360 VALLEY VISTA DRIVE
DIAMOND BAR, CA. 91765
(714)860-7777

LOPEZ CANYON LANDFILL

NO	REVISION DESCRIPTION	DIV./DIST. ENGR.	DATE
1	GENERAL REVISIONS	SPD / KG	JAN. 93

CITY OF LOS ANGELES
BUREAU OF SANITATION DELWIN A. BIAGI, DIRECTOR
DATE _____ 19____
DIV DIST ENGR R.E. NO.

SCALE
SHEET NO.
DWG. NO.
JOB NO.