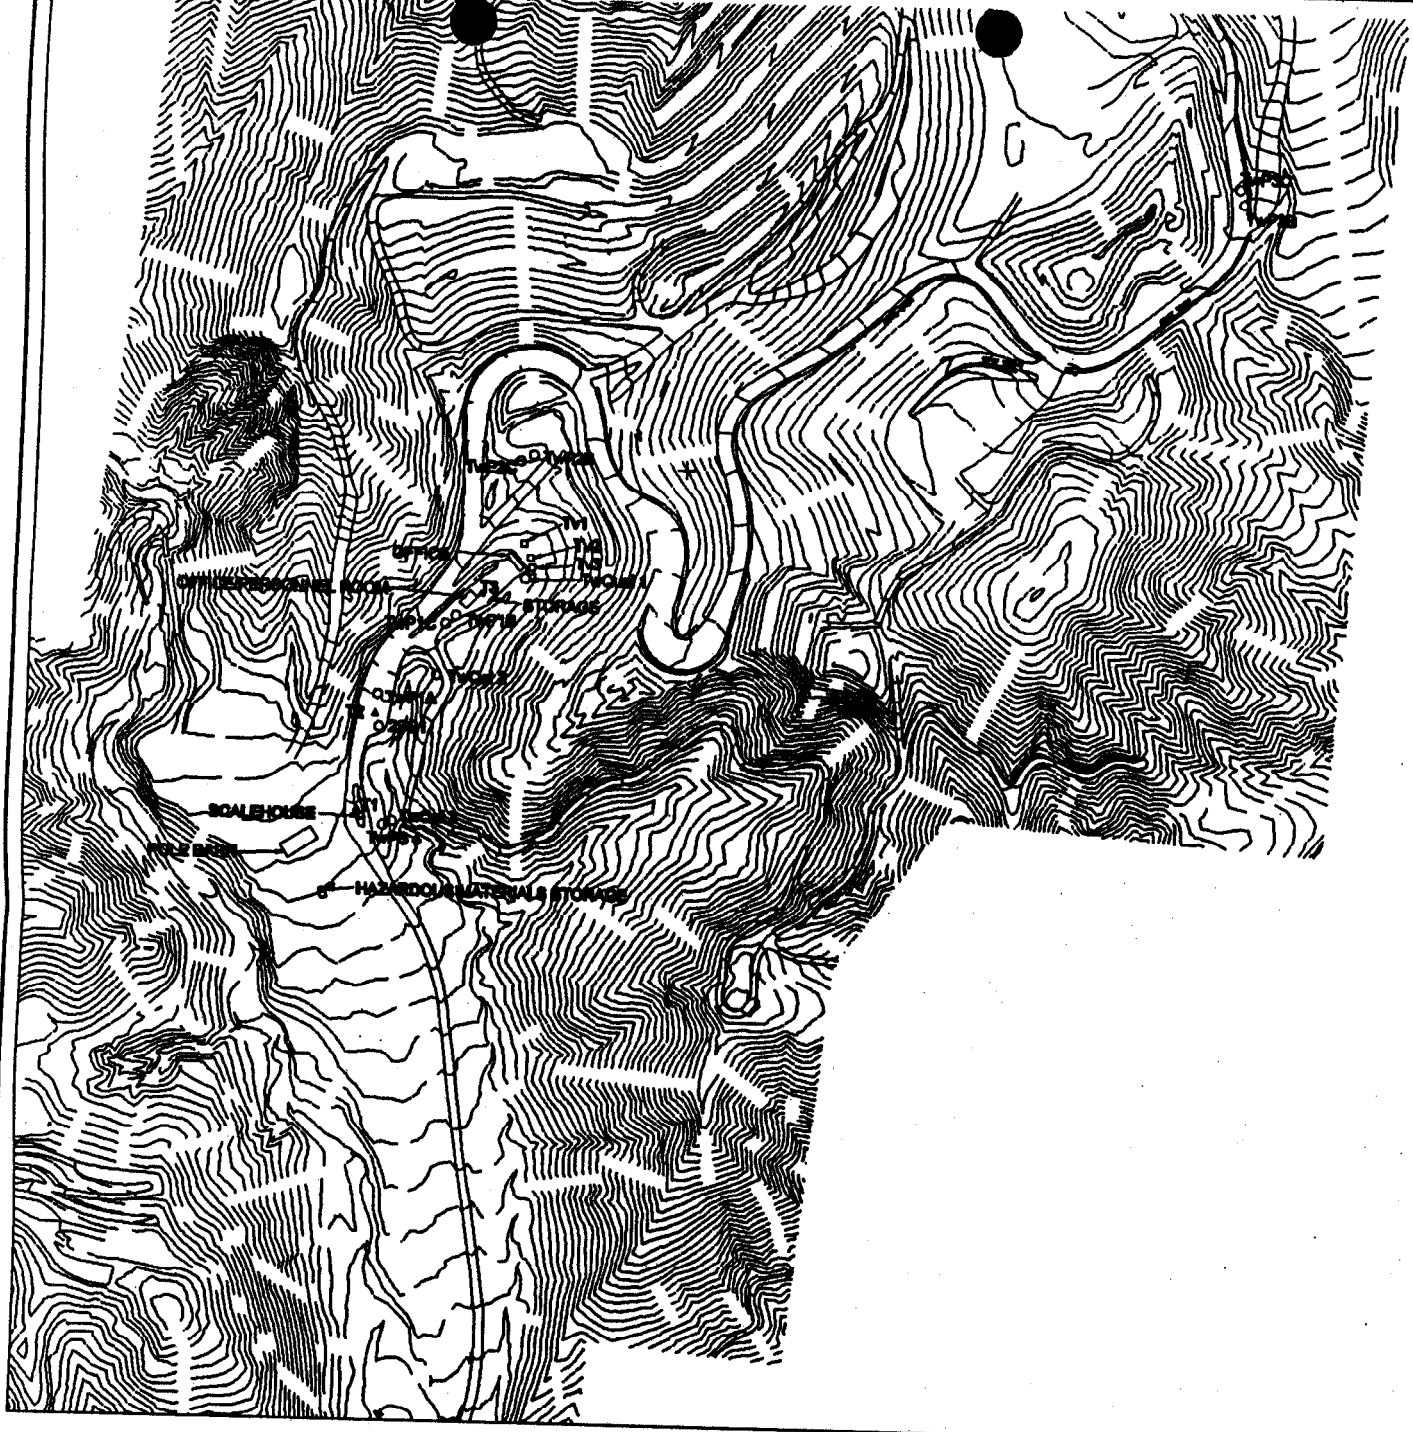

□ Tv1	LYSIMETER
△ T1	GAS PROBE
○ TwP2B	MONITORING WELL

PRESENT WELL NAME	PREVIOUS WELL NAME
TwQal 1	Qal 1
TwQal 2	Qal 2
TwQal 3	Qal 3
TwP1A	T1
TwP1B	None
TwP1C	None
TwP2C	None
TwP2B	None
TwP3C	None
TwP3B	None
TwPs4	TwQal4
29G1	None

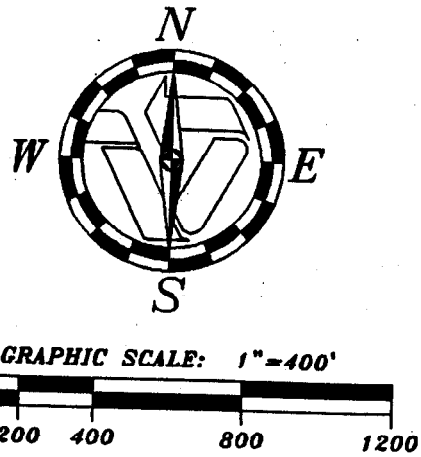

VENTURA REGIONAL SANITATION DISTRICT

1001 PARTRIDGE DRIVE SUITE 150
VENTURA CALIFORNIA 93003-5562

TOLAND LANDFILL ENVIRONMENTAL MONITORING SYSTEM

TOPOGRAPHY DATE: 5/15/96

DATE: 2/2/99

DRAWN BY: DNG