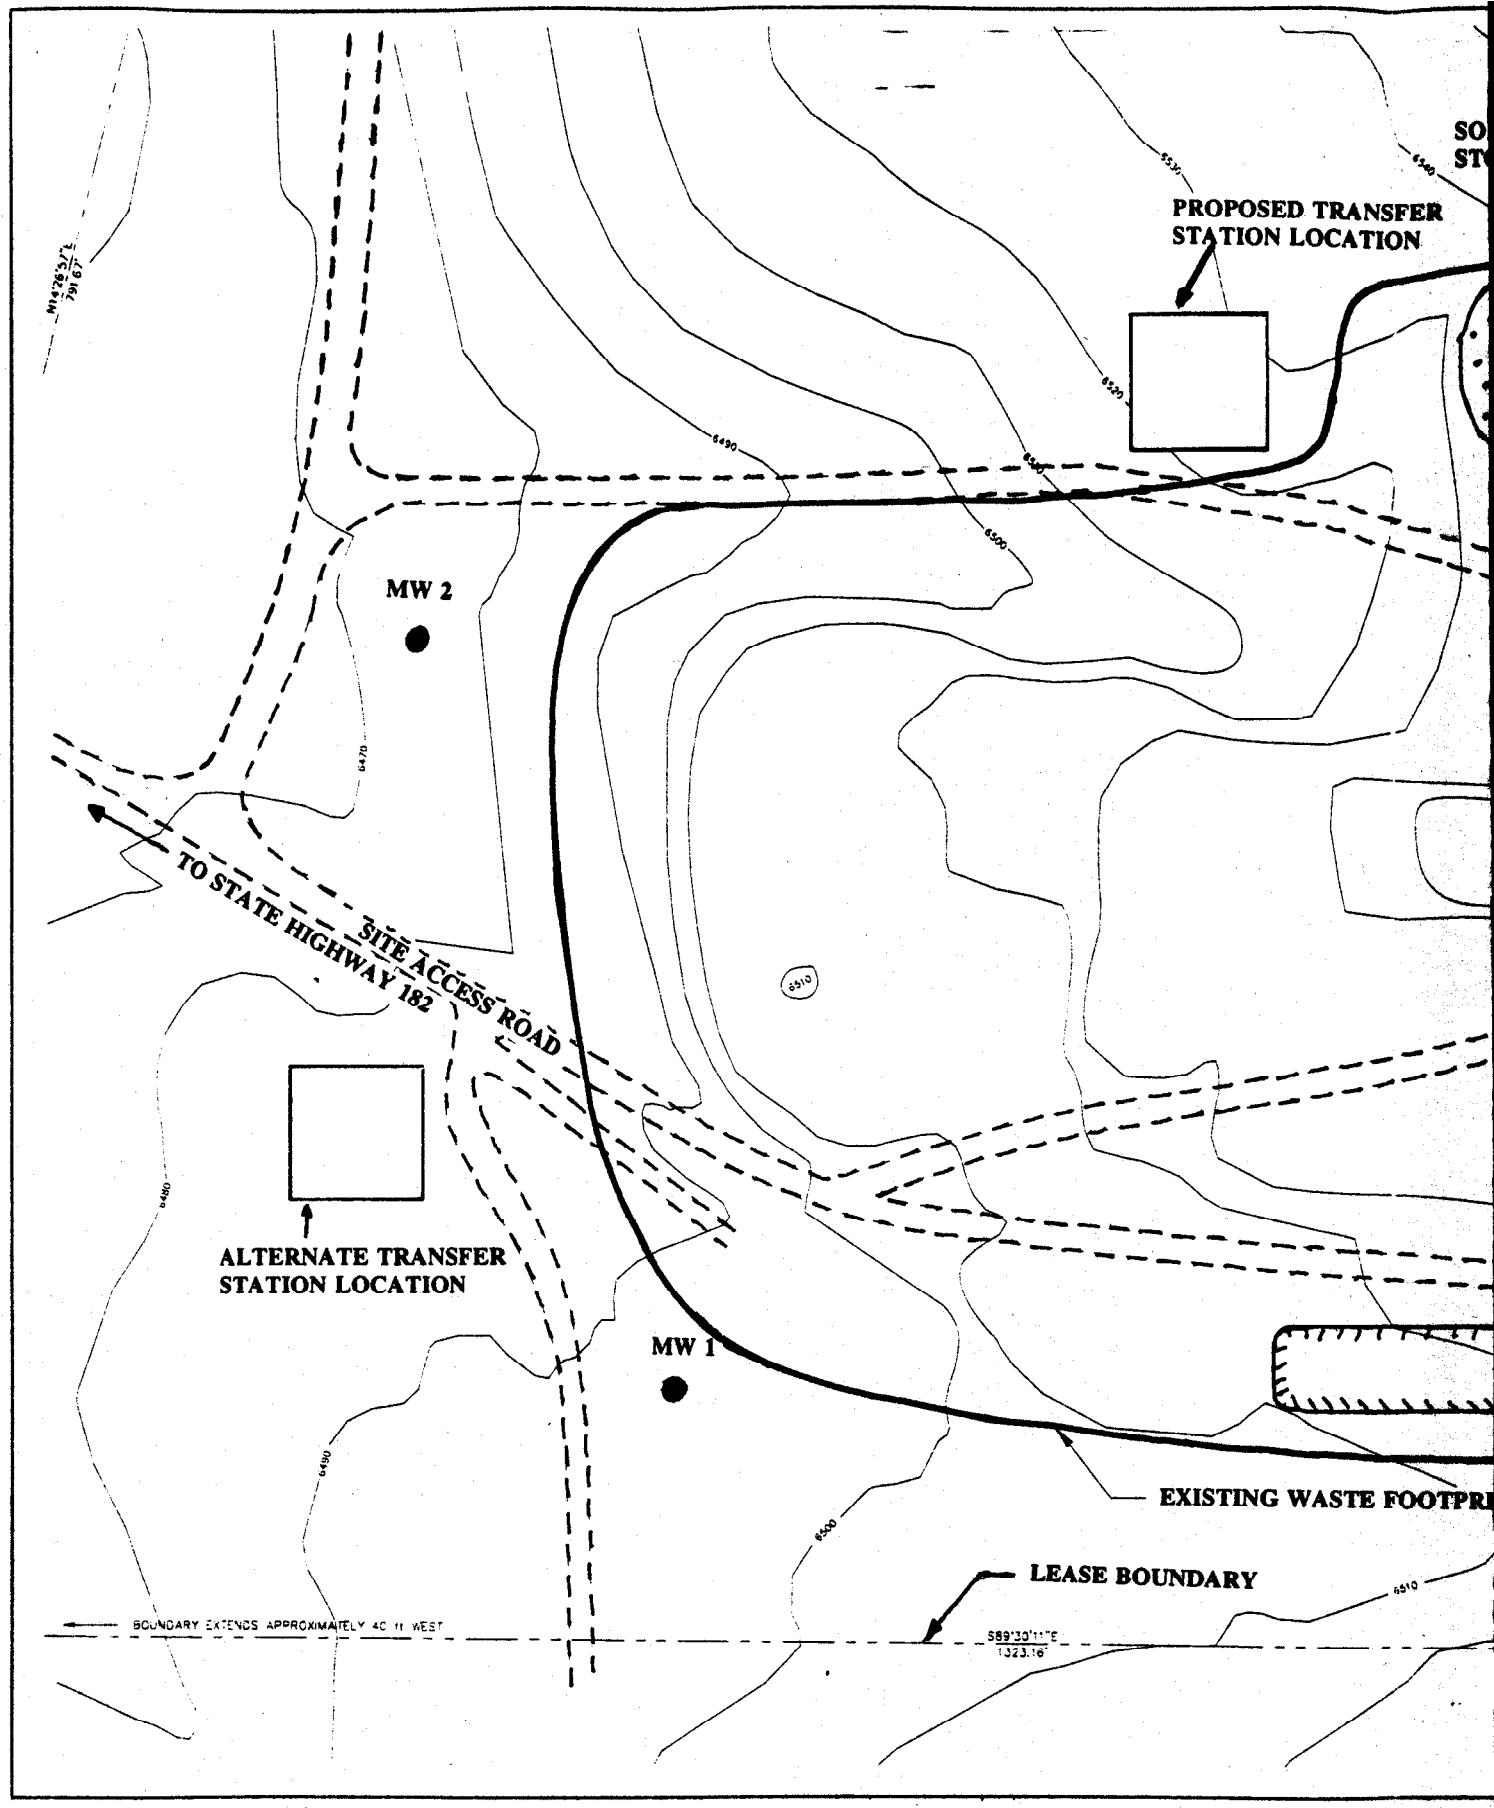
PROPOSED TRANSFER STATION LOCATION
MW 2
TO STATE HIGHWAY 182
SITE ACCESS ROAD
ALTERNATE TRANSFER STATION LOCATION
MW 1
EXISTING WASTE FOOTPRI
LEASE BOUNDARY
BOUNDARY EXTENDS APPROXIMATELY 40 ft WEST
S89°30'11"E
1323.16'
6530
6540
6520
6490
6500
6470
6510
6480
6490
6500
6510

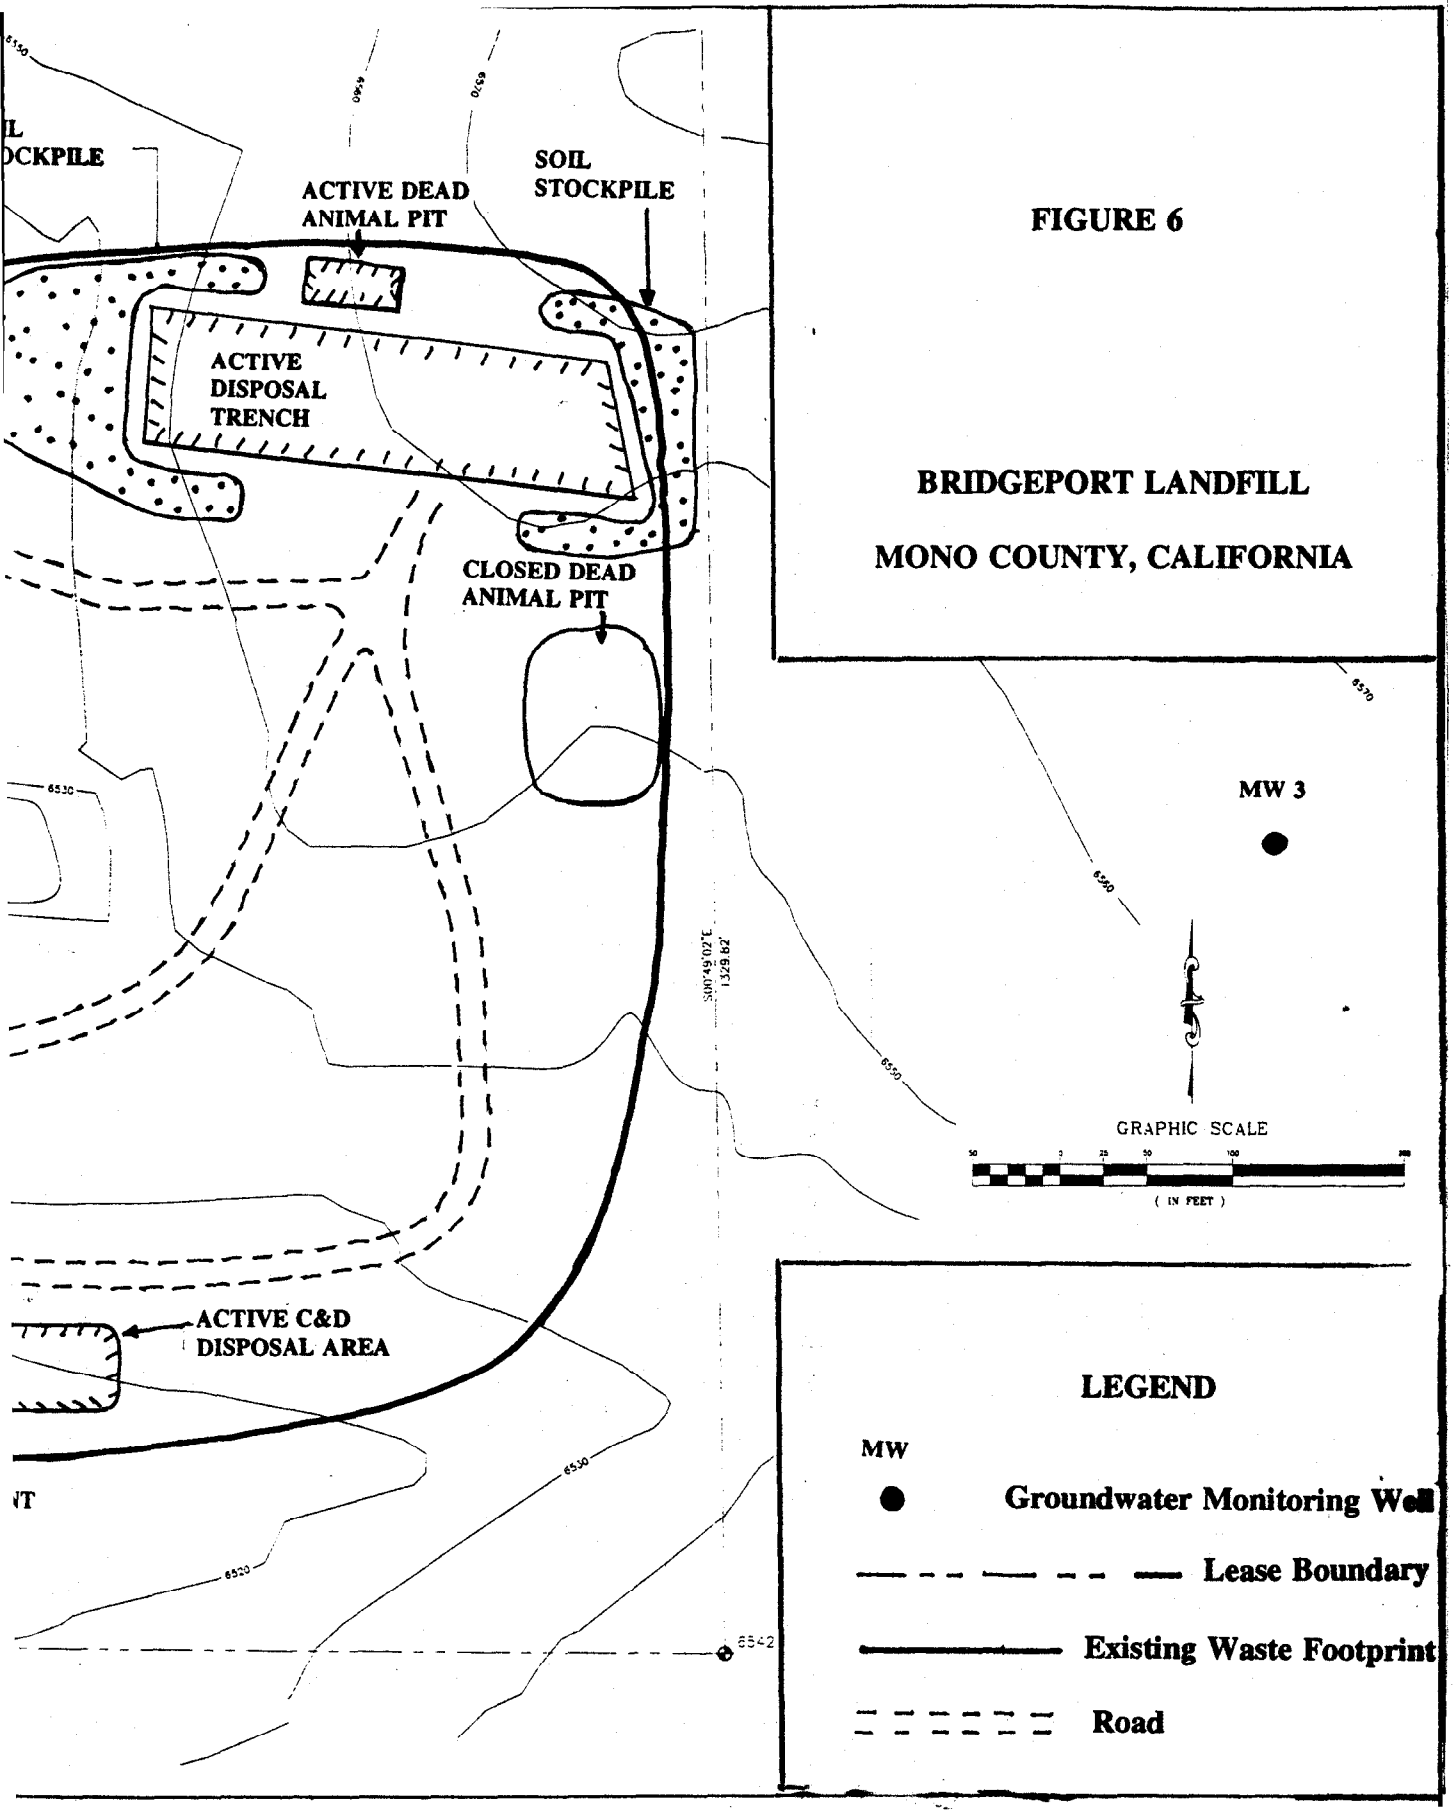
FIGURE 6
BRIDGEPORT LANDFILL
MONO COUNTY, CALIFORNIA
ACTIVE DEAD ANIMAL PIT
SOIL STOCKPILE
ACTIVE DISPOSAL TRENCH
CLOSED DEAD ANIMAL PIT
ACTIVE C&D DISPOSAL AREA
MW 3
GRAPHIC SCALE
(IN FEET)
LEGEND
MW
Groundwater Monitoring Well
Lease Boundary
Existing Waste Footprint
Road