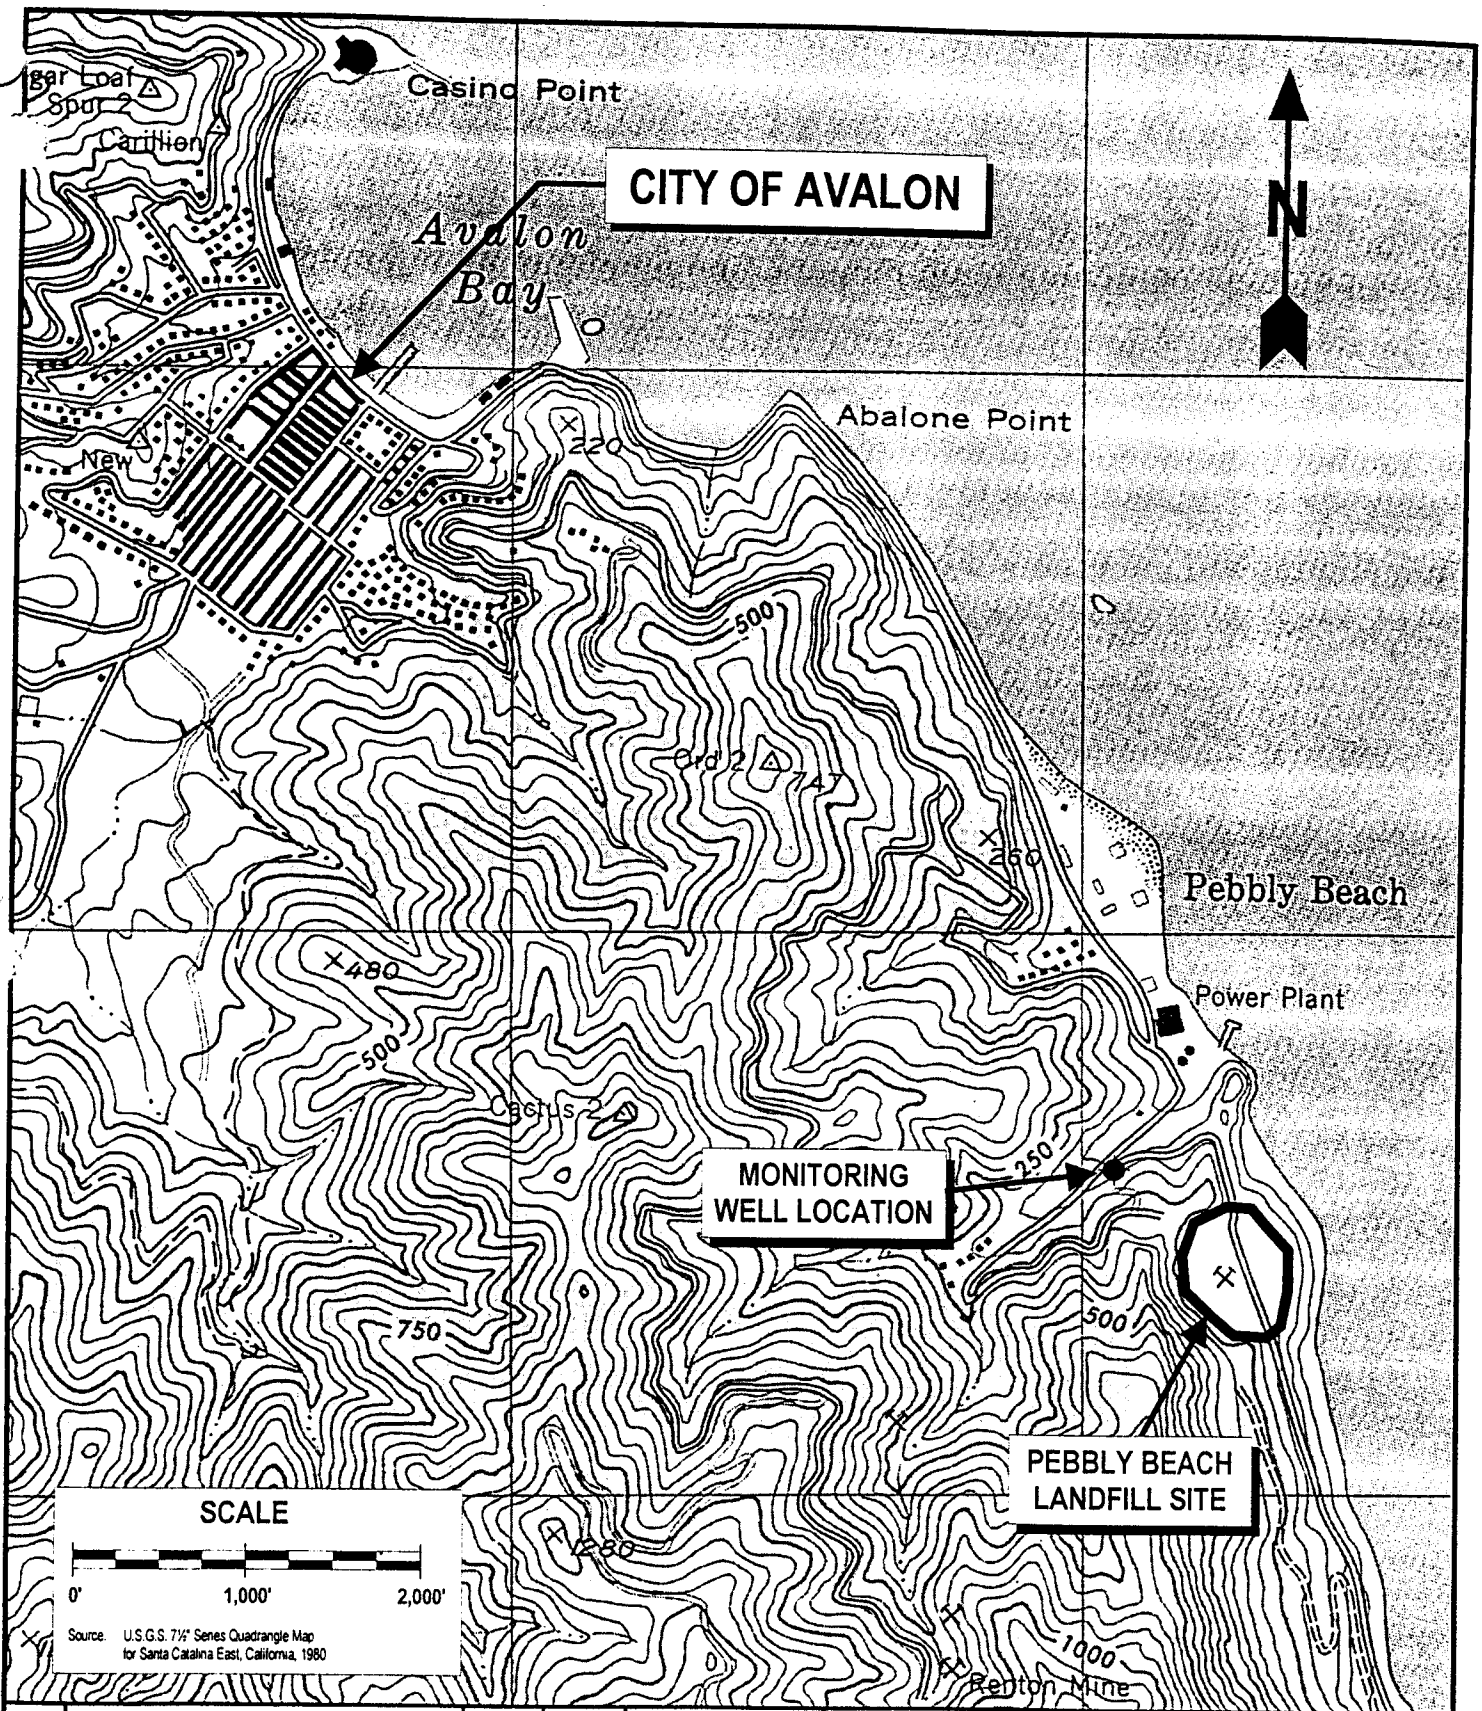

REV.	DESCRIPTION	BY	DATE

ENVIRONMENTAL SYSTEMS CONSULTANTS
2743 Dashwood Street, Lakewood, CA 90712 (310) 602-1139

DRAWING TITLE
General Location and Site Map

PROJECT NAME AND LOCATION
Pebbly Beach Landfill, Avalon, Santa Catalina Island, CA
Seagull Sanitation Systems, Inc.

DRAWING LOCATION / PATH
D:\work\projects\engnmg\cds\pebblybe.ach\smmap.ds4

SCALE: As Shown
DATE: 11/23/96
DRAWN BY: K. Thomsen
APPROVED BY: S. Bukojemsky
PROJECT NO.: 501-97
DRAWING NO.: CIV-CDS-0001