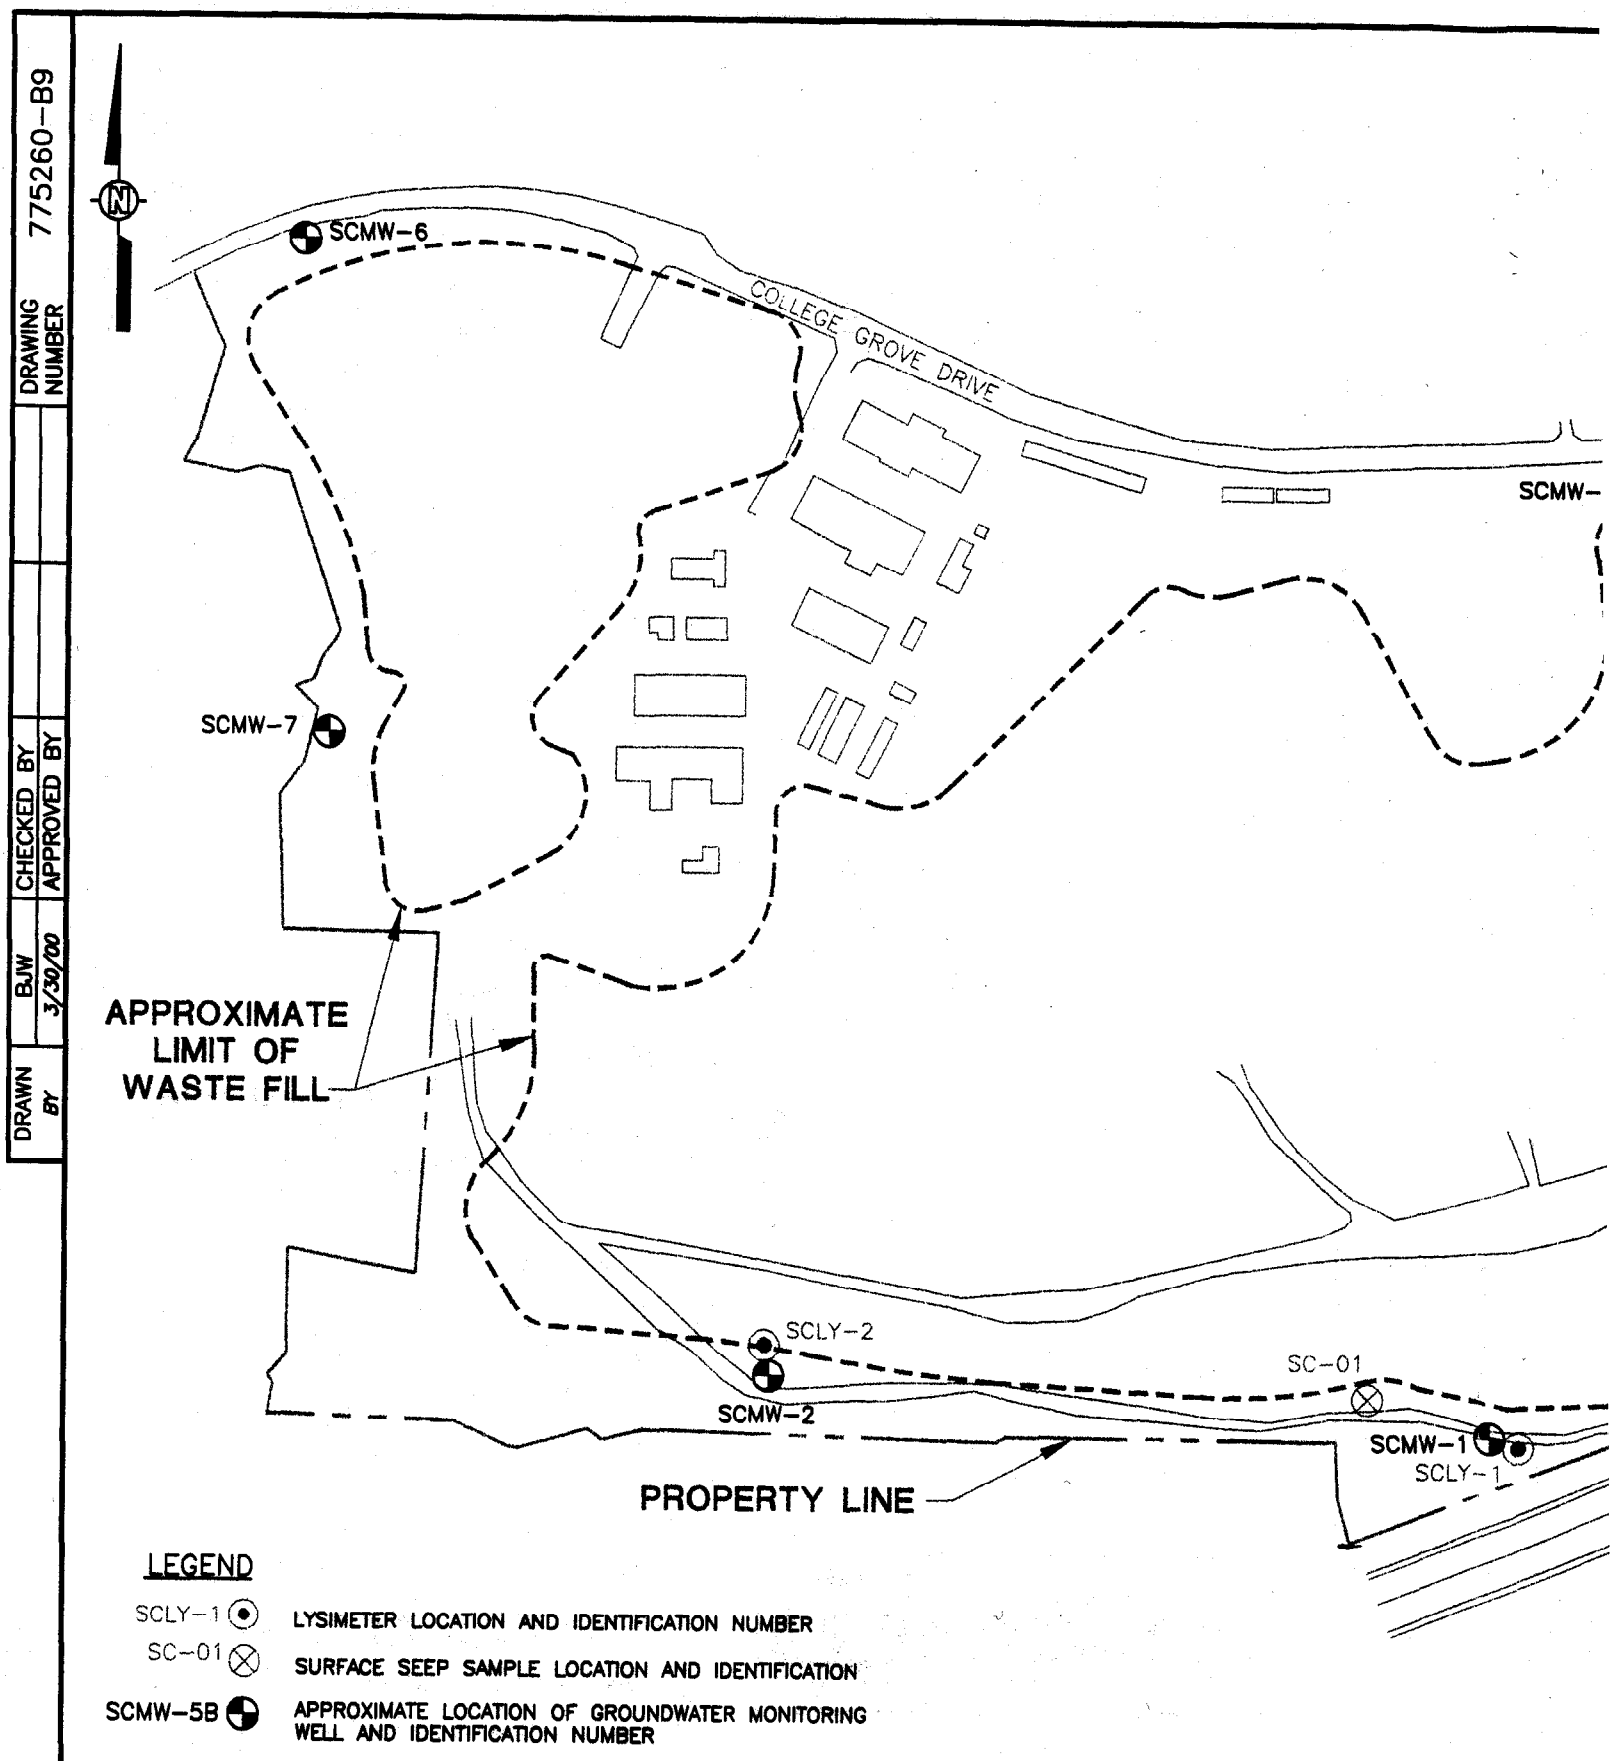
DRAWING NUMBER 775260-B9
CHECKED BY
APPROVED BY
BJW 3/30/00
DRAWN BY
N
SCMW-6
COLLEGE GROVE DRIVE
SCMW-
SCMW-7
APPROXIMATE LIMIT OF WASTE FILL
SCLY-2
SCMW-2
SC-01
SCMW-1
SCLY-1
PROPERTY LINE
LEGEND
SCLY-1 LYSIMETER LOCATION AND IDENTIFICATION NUMBER
SC-01 SURFACE SEEP SAMPLE LOCATION AND IDENTIFICATION
SCMW-5B APPROXIMATE LOCATION OF GROUNDWATER MONITORING WELL AND IDENTIFICATION NUMBER

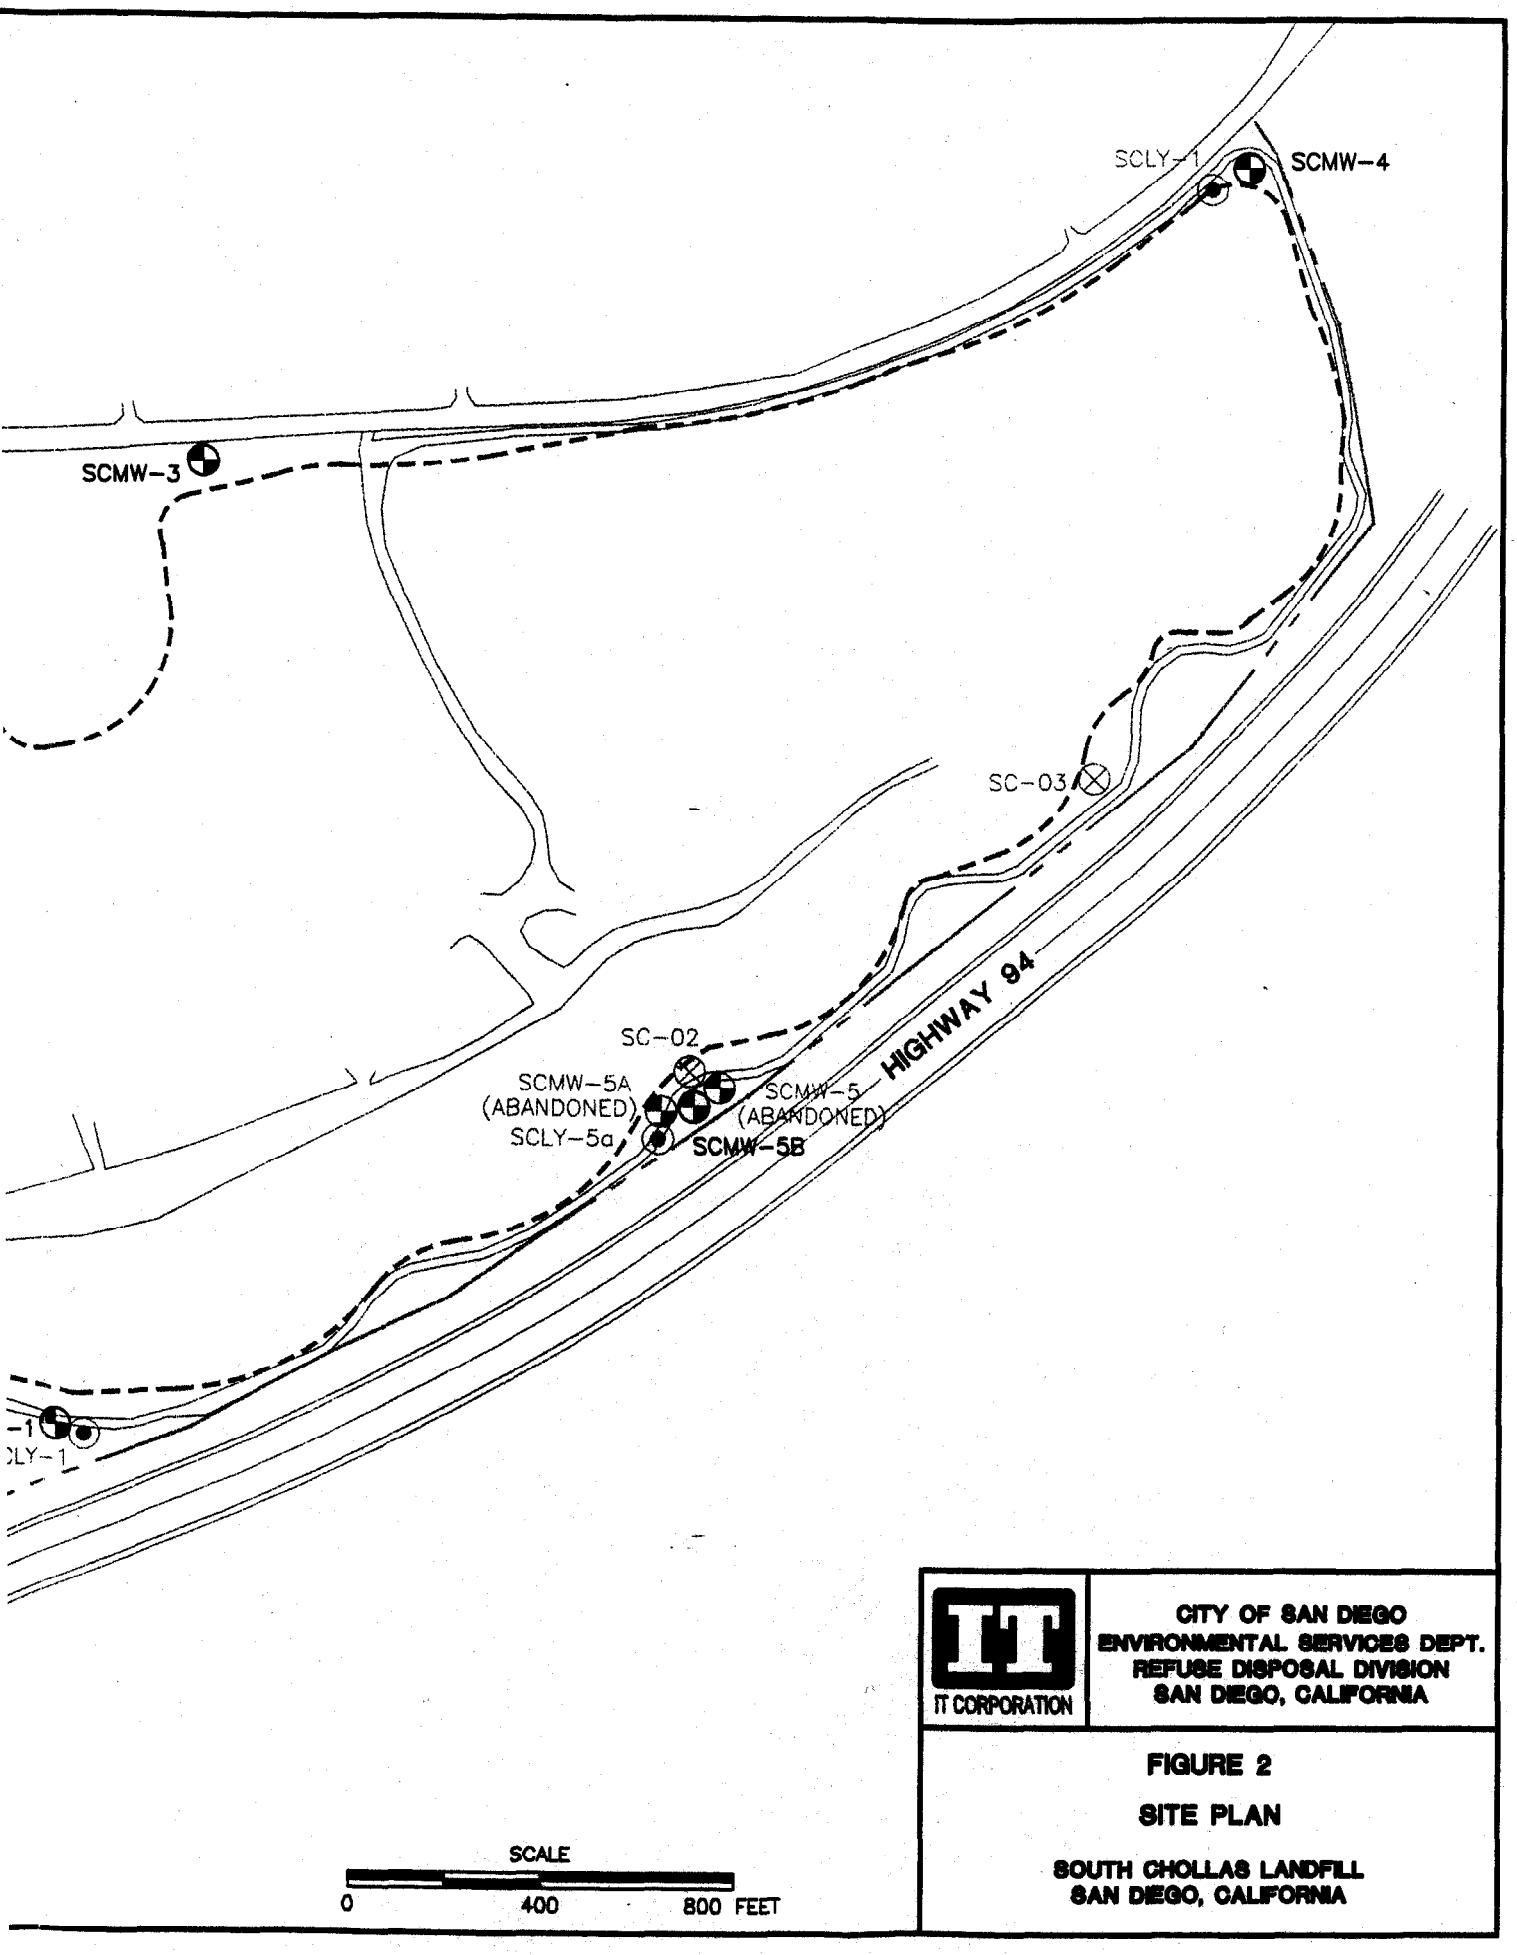

IT CORPORATION

CITY OF SAN DIEGO
ENVIRONMENTAL SERVICES DEPT.
REFUSE DISPOSAL DIVISION
SAN DIEGO, CALIFORNIA

FIGURE 2

SITE PLAN

SOUTH CHOLLAS LANDFILL
SAN DIEGO, CALIFORNIA