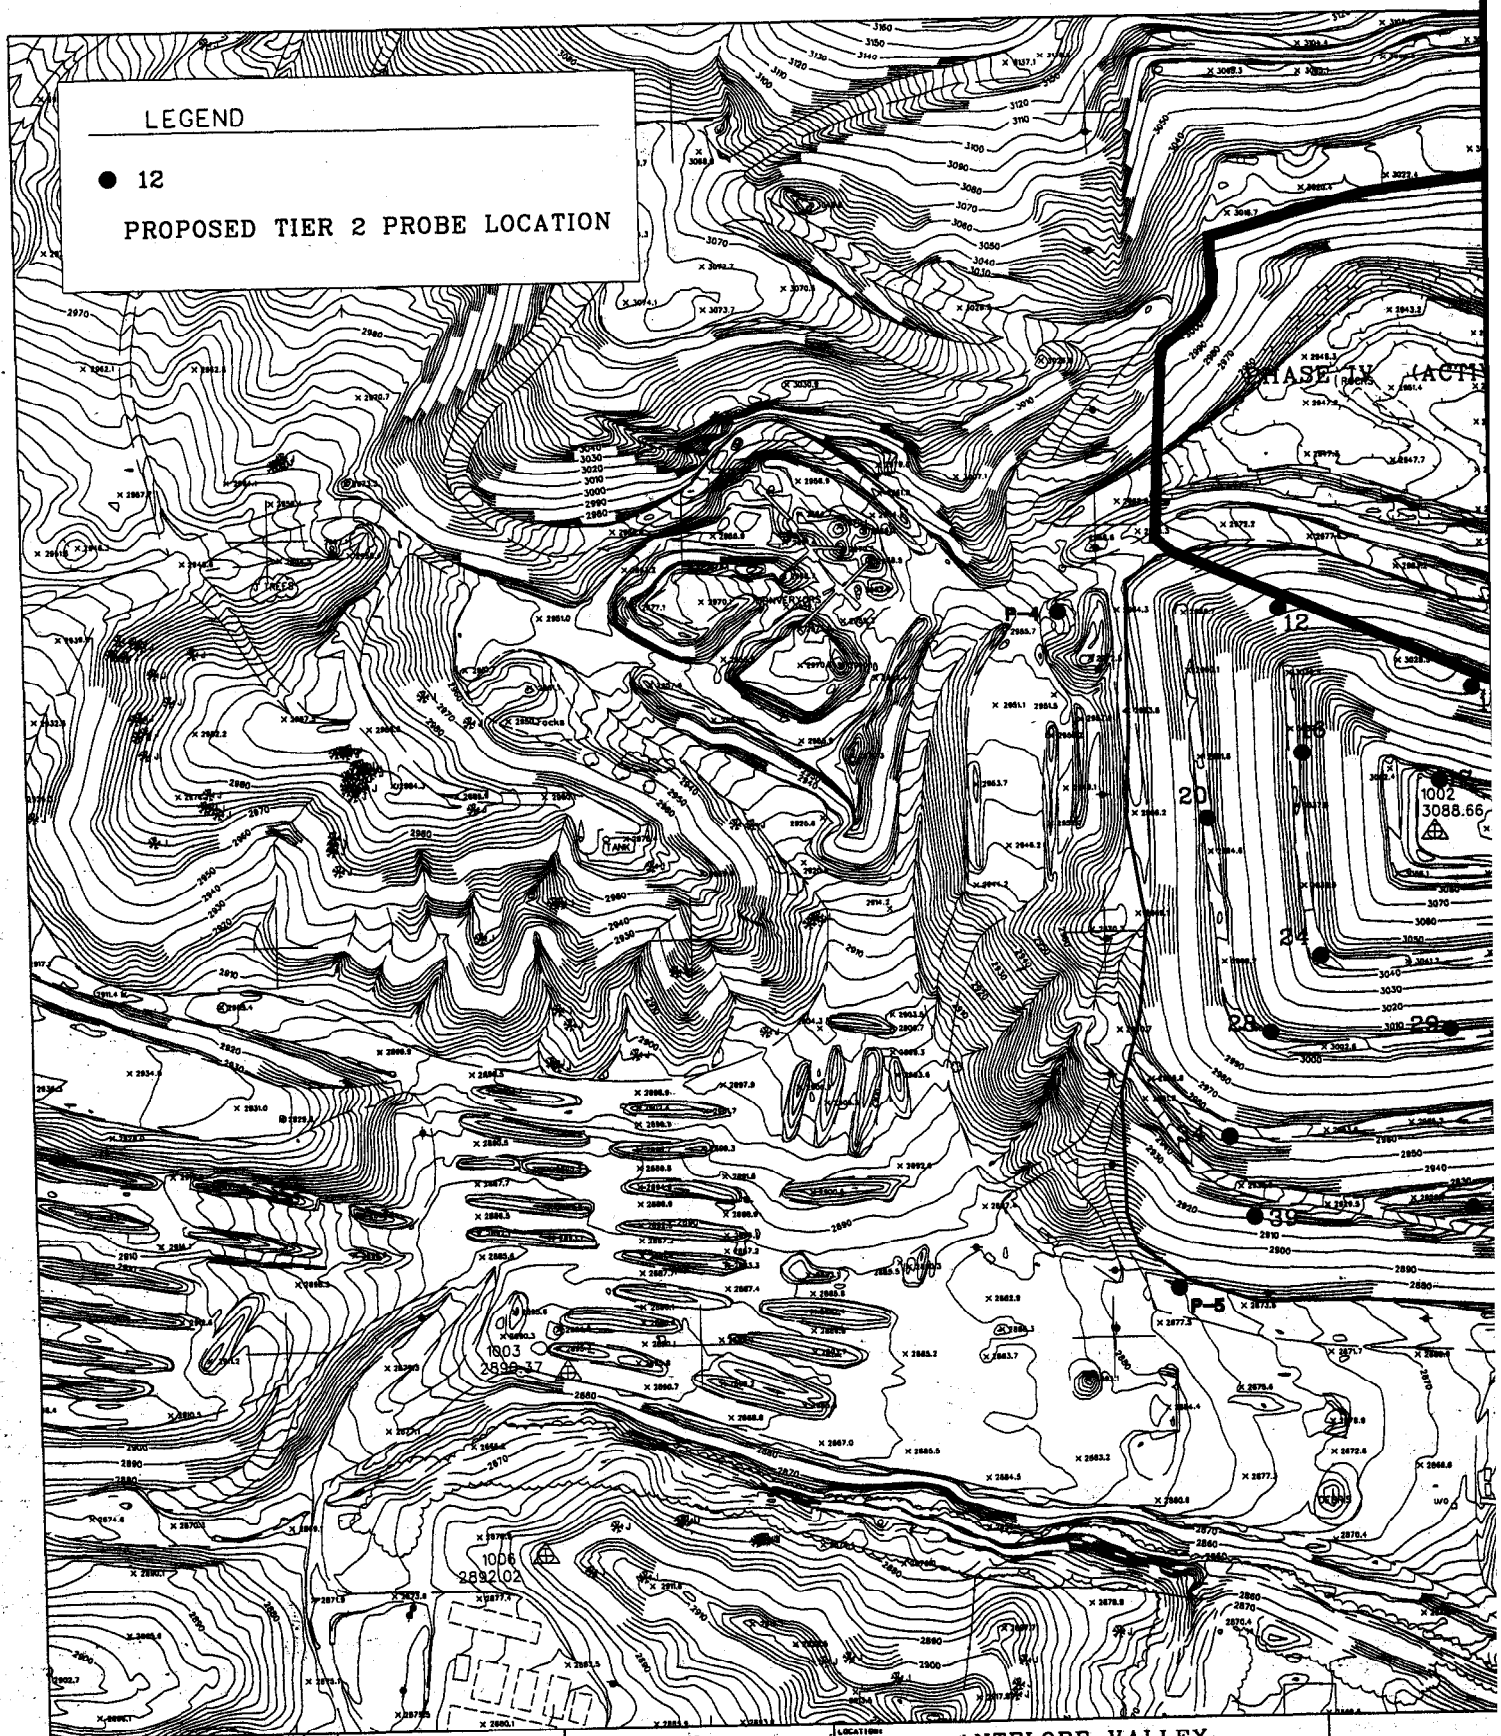

REV.	DATE	DESCRIPTION	BY

DATE: 9/14/99
SCALE: 1" = 240'
DRAWN BY: M. LEICHTFUSS
CHECKED BY:
APPROVED BY:
REF. DWGS.:

LOCATION:

ANTELOPE VALLEY
PUBLIC LANDFILL #1

OWNER:

WASTE MANAGEMENT, INC.
PALMDALE, CA

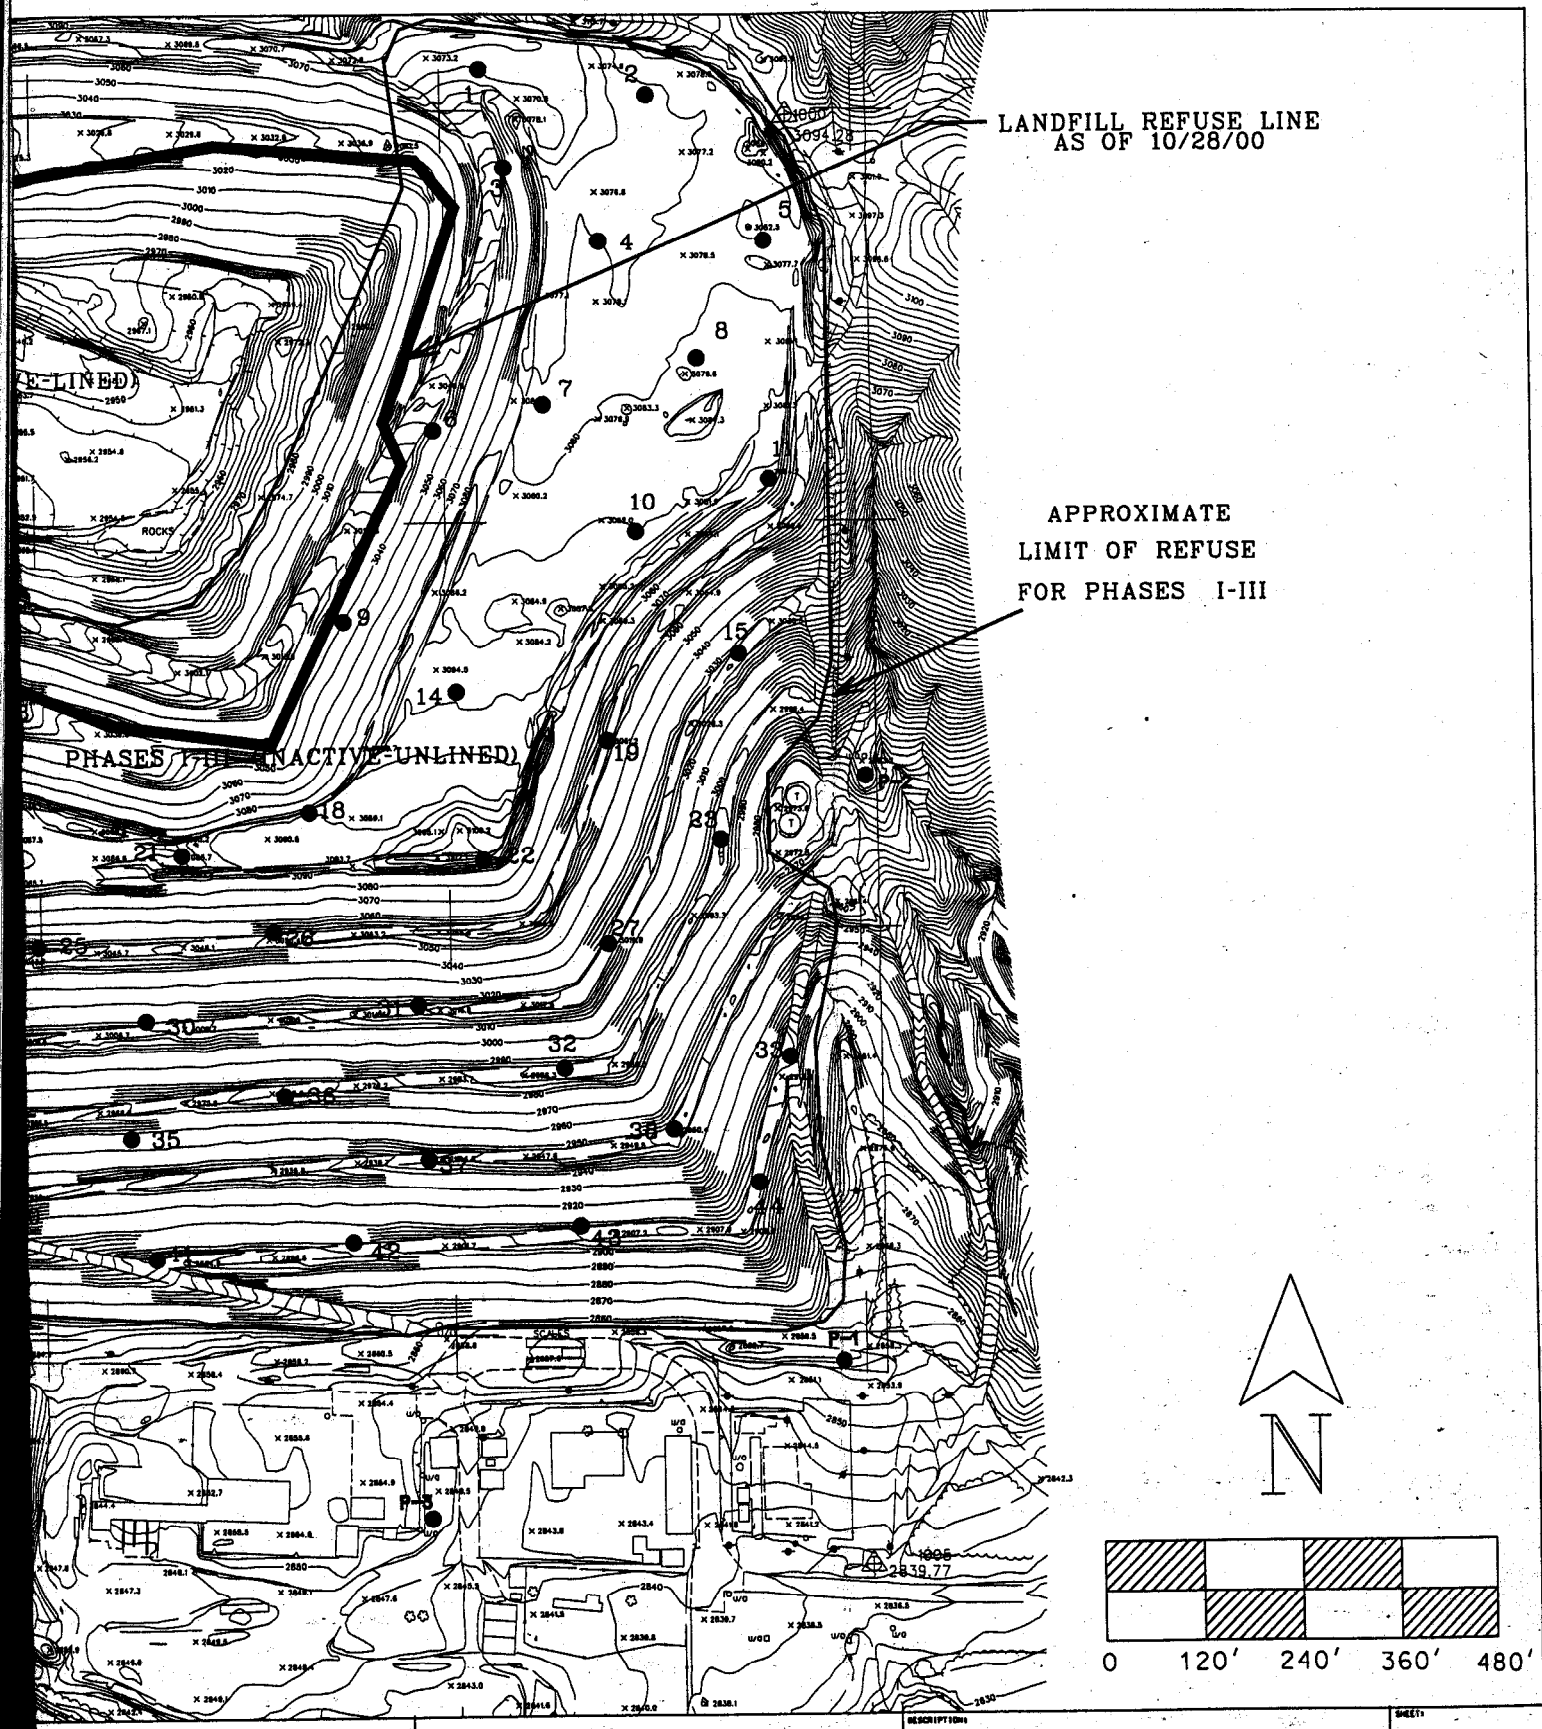

GC ENVIRONMENTAL, INC.
1230 North Jefferson, Suite J
Anaheim, California 92806
(714) 632-9969
FAX (714) 632-9968

DESCRIPTION: LOCATION MAP OF TIER 2 PROBES

SHEET: Fig. 2

PROJECT NO.:	REF. DWGS.	FILE NAME:
1124-13-1	newtopob.dgn asbuiltref5.dgn	RF.dgn