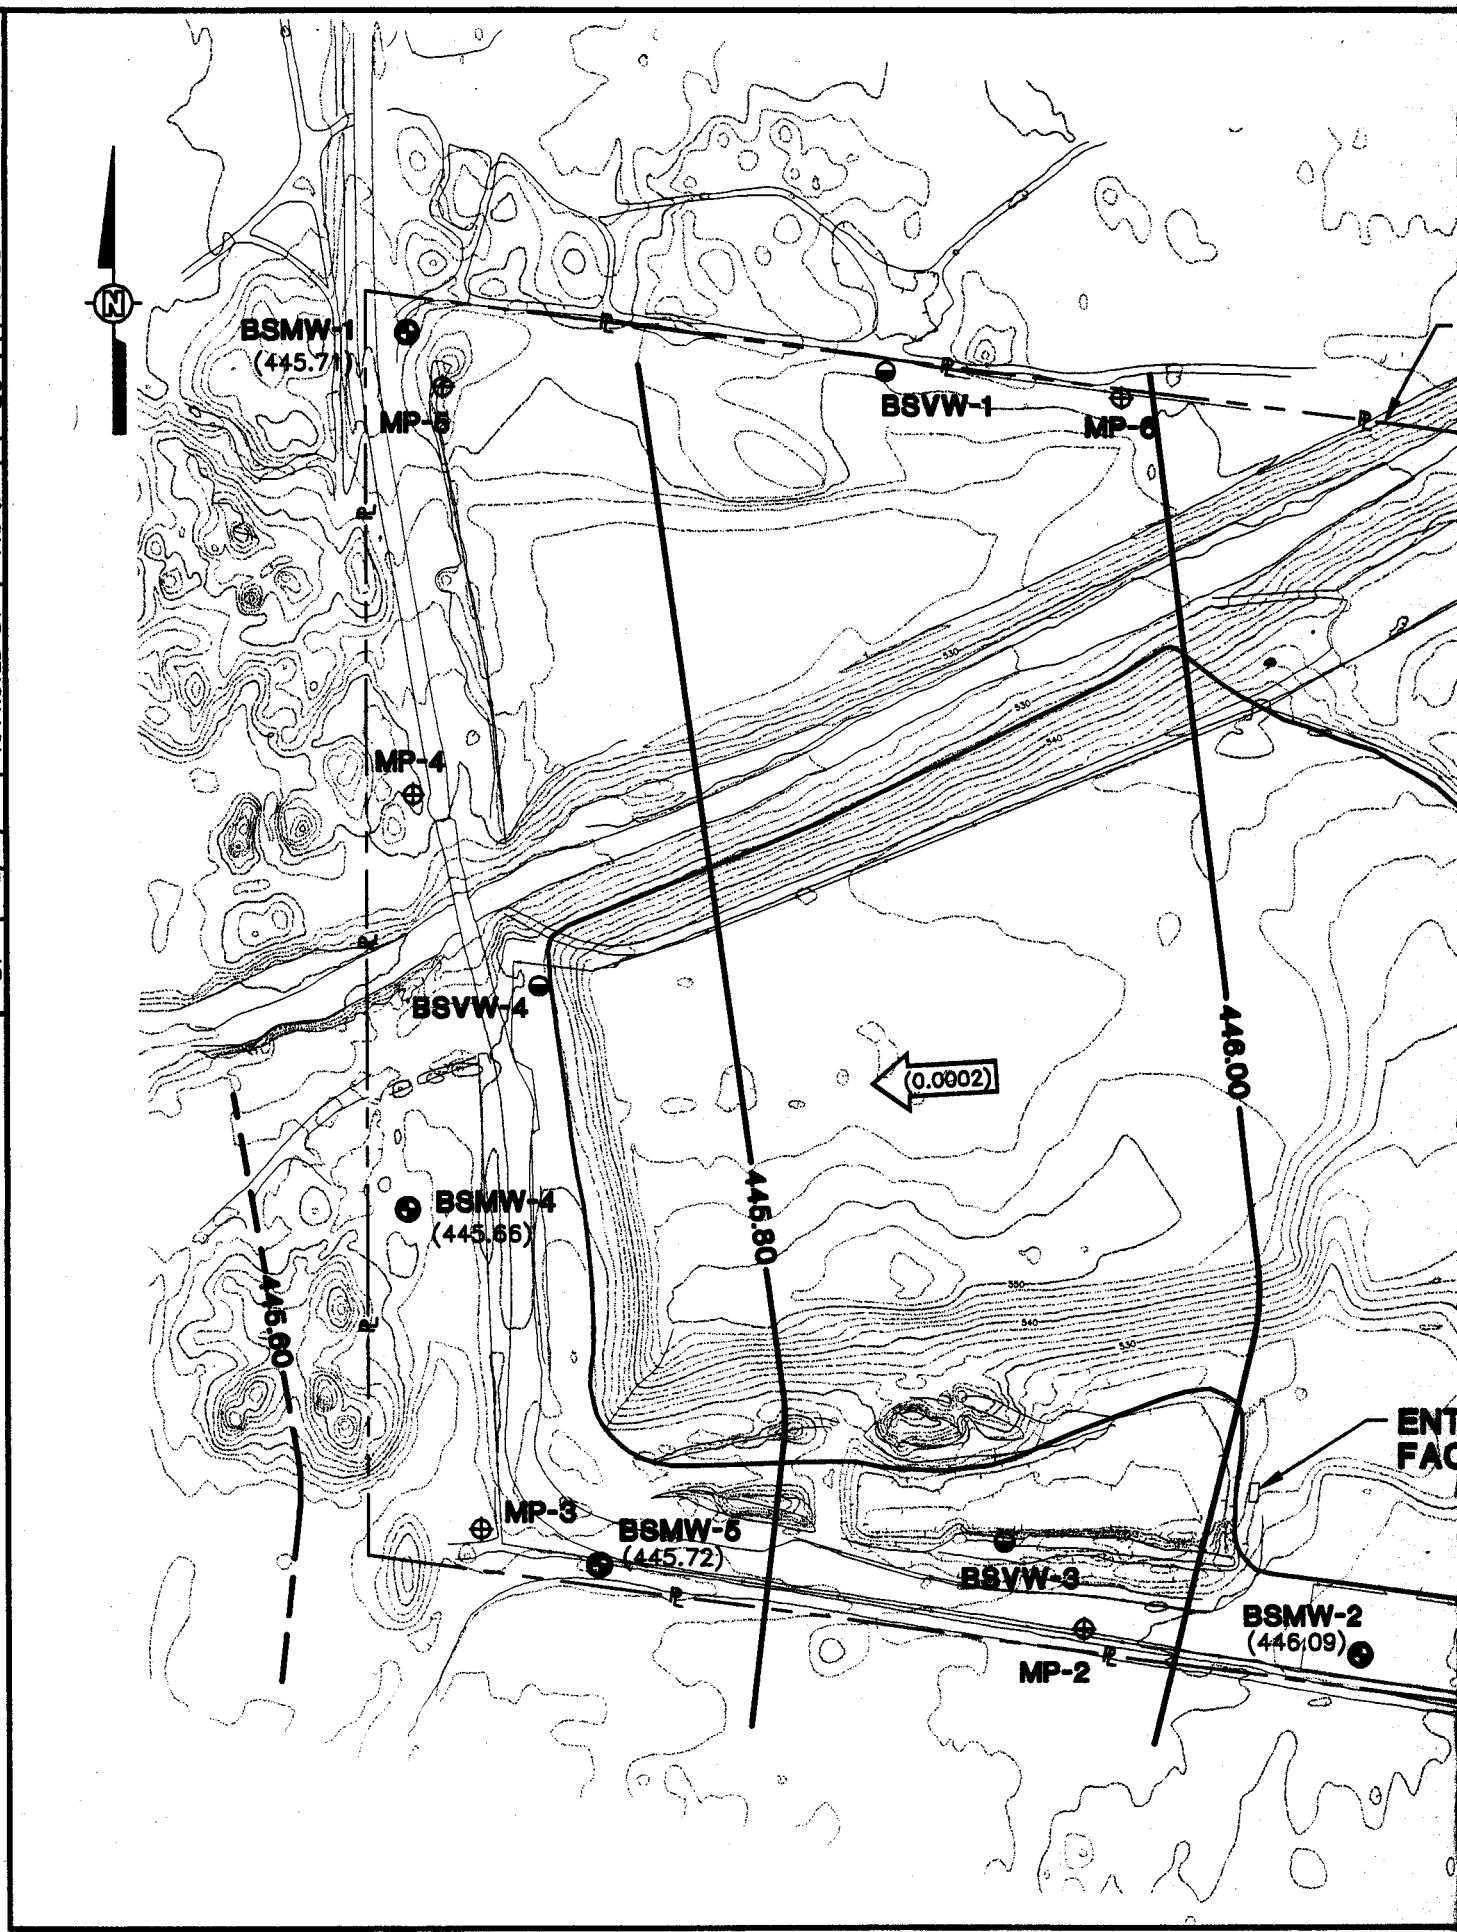

DRAWN BY	BJW 12/11/98	CHECKED BY		4/28/99	DRAWING NUMBER	774369-B23
		APPROVED BY				

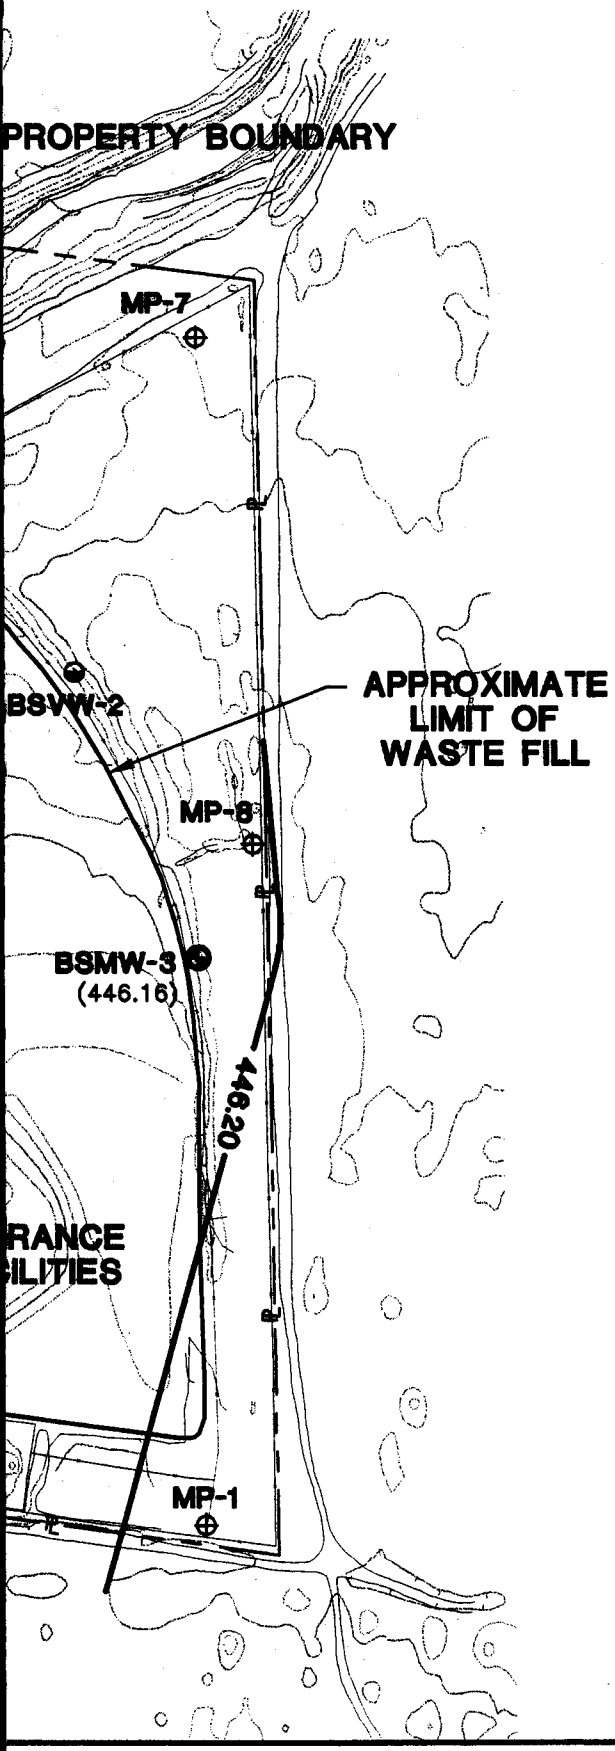

EXPLANATION

BSMW-1	MONITORING WELL
(445.71)	GROUNDWATER ELEVATION (FEET MSL) ON 12/9/98
BSVW-1	VADOSE MONITORING WELL
MP-8	GAS MONITORING PROBE
	GROUNDWATER ELEVATION CONTOUR
	GROUNDWATER FLOW DIRECTION
(0.0002)	HYDRAULIC GRADIENT (FT/FT)
	EDGE OF CLASS III WASTE FILL, ESTIMATED

SCALE

0 200 400 FEET

FIGURE 2

GROUNDWATER ELEVATION CONTOURS
BORREGO SPRINGS LANDFILL
(12/9/98)

PREPARED FOR

BORREGO LANDFILL, INC.
SAN DIEGO, CALIFORNIA

INTERNATIONAL TECHNOLOGY CORPORATION