Phase II Liner Location Map

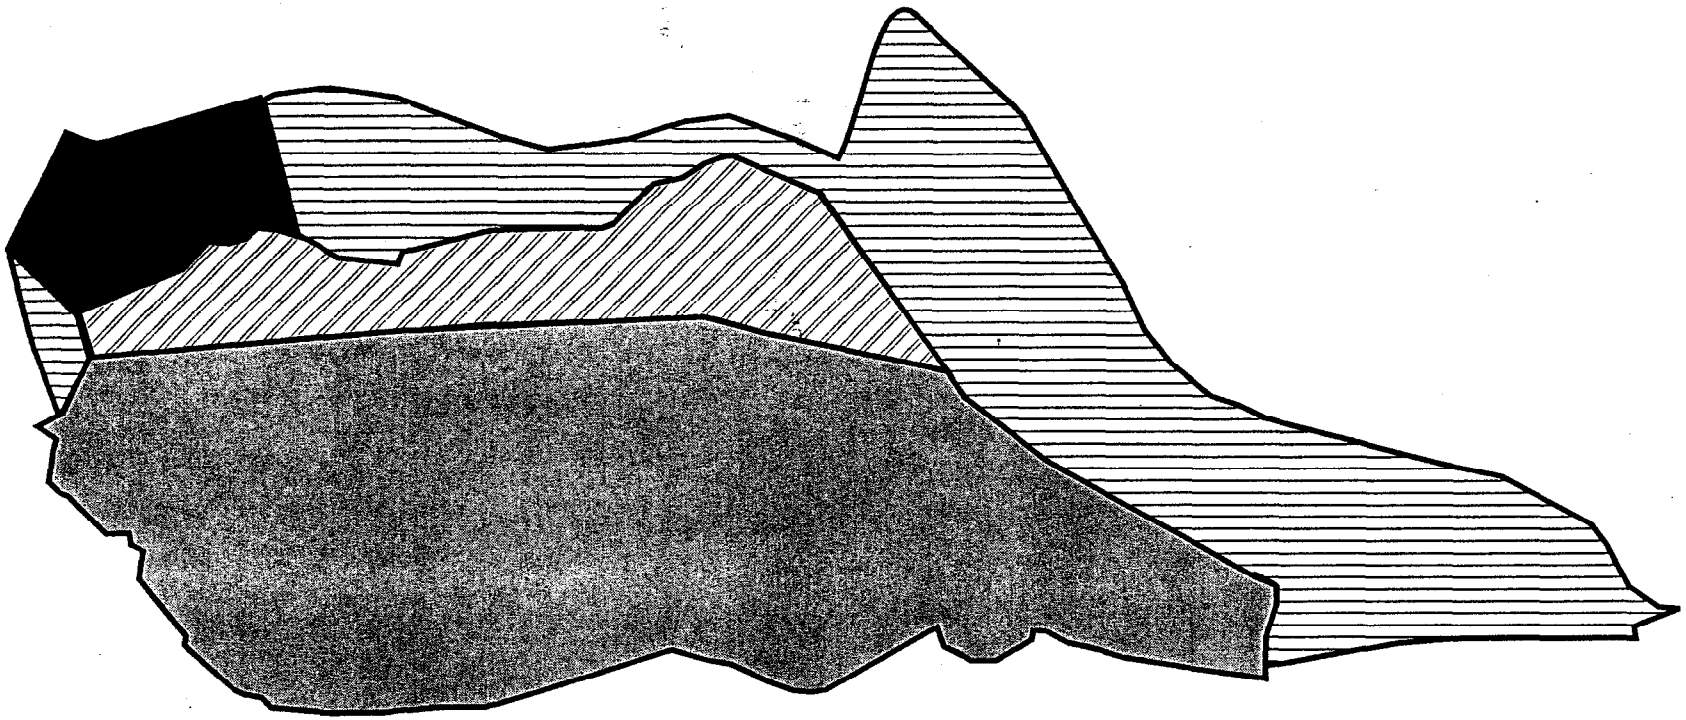

LEGEND

- Type 1 Liner System
- Type 2 Liner System
- Type 3 Liner System
- Type 4 Liner System

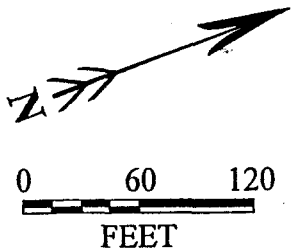

Attachment D

Phase II Liner Location Map

Eastlake Landfill
Class III Landfill

Lake County

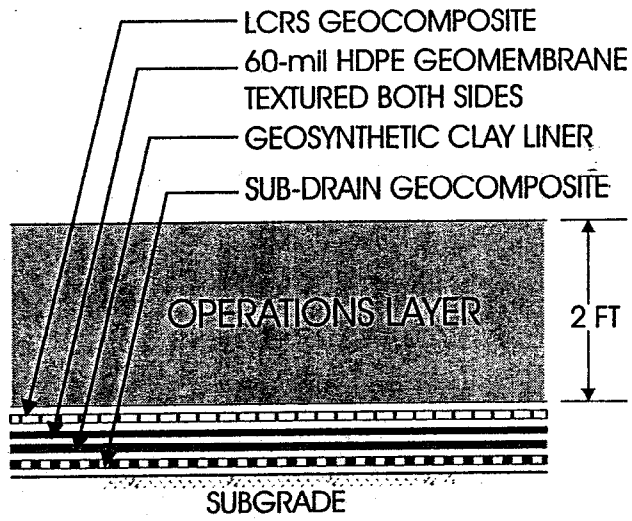

TYPE 1 LINER SYSTEM DETAIL

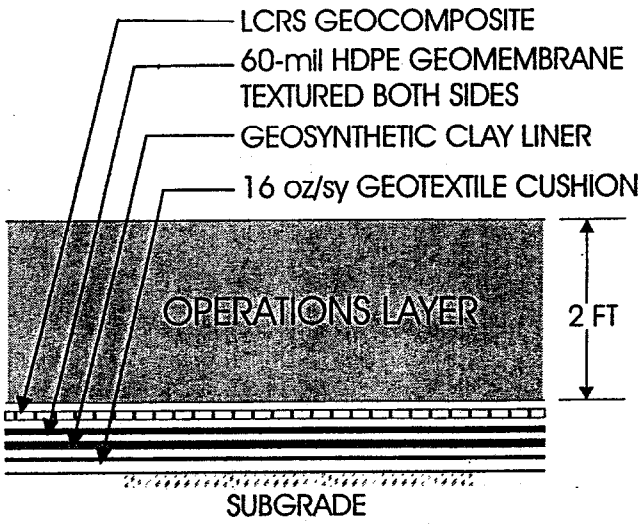

TYPE 2 LINER SYSTEM DETAIL

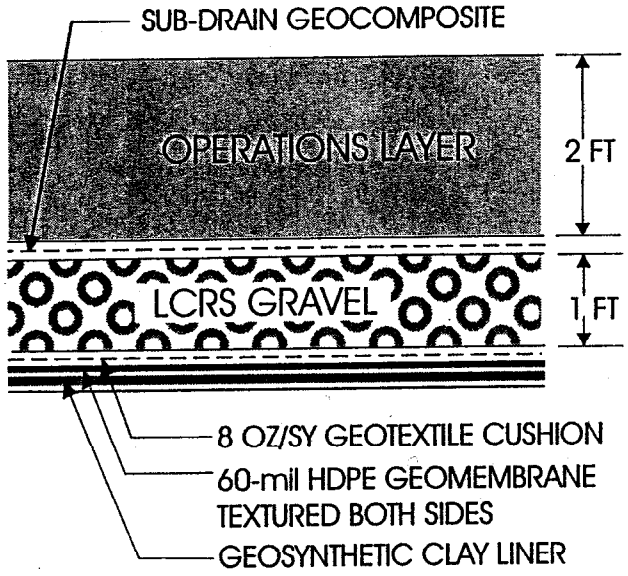

TYPE 3 LINER SYSTEM DETAIL

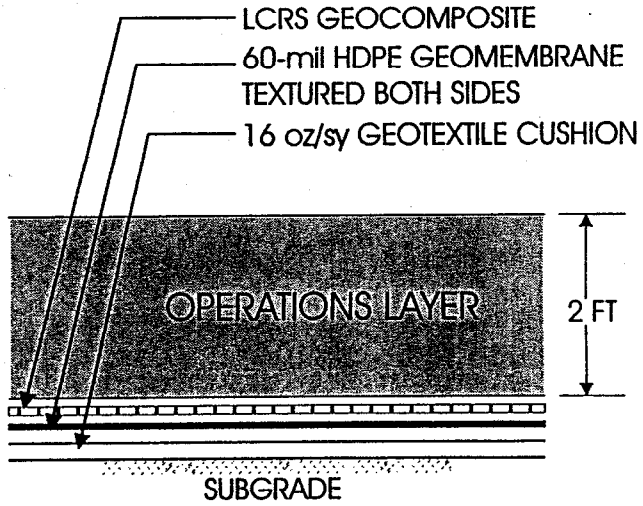

TYPE 4 LINER SYSTEM DETAIL

Attachment E

Phase II Liner Systems

Eastlake Landfill
Class III Landfill

Lake County