92-230 WDRS-03 REV. 02/03/95

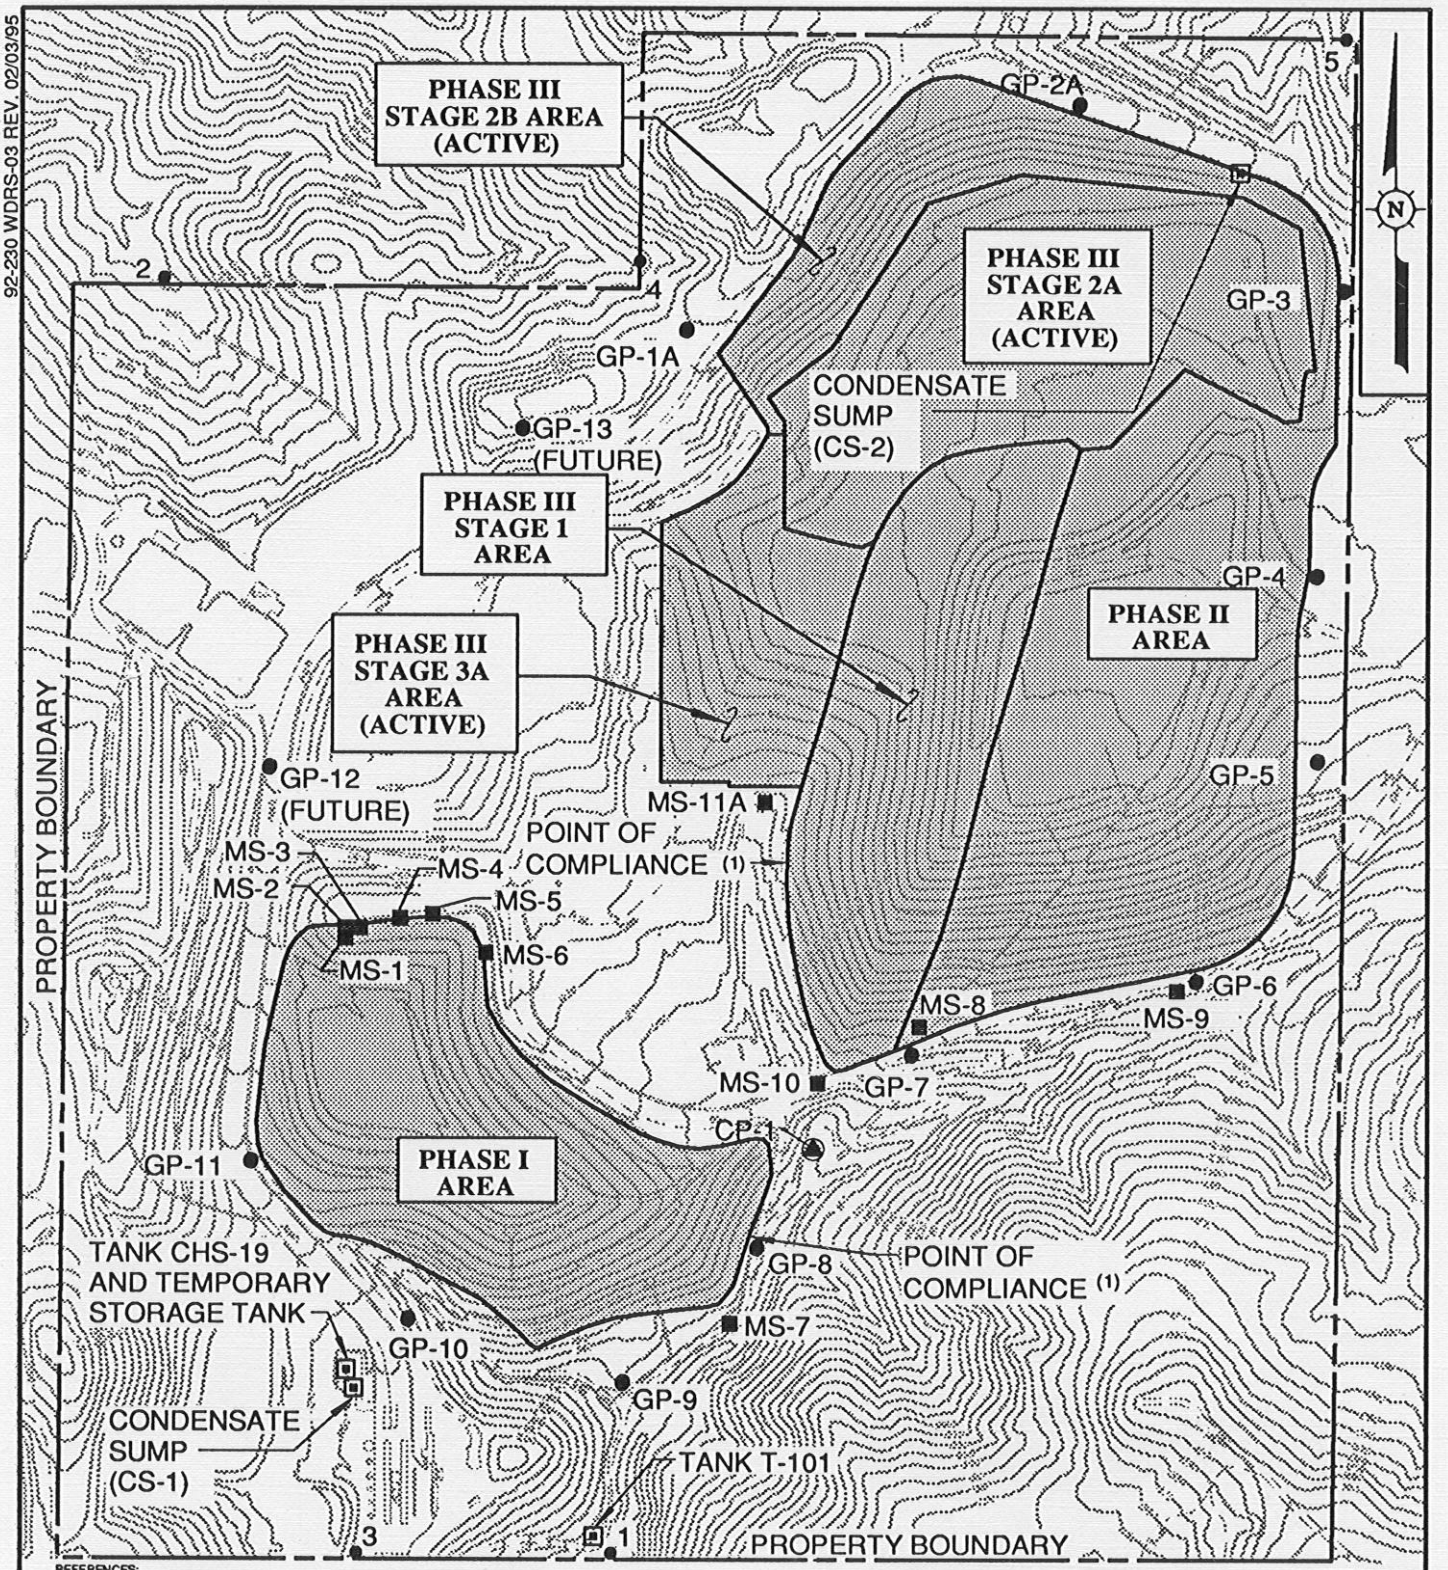

REFERENCES:
1. AERIAL TOPOGRAPHY BY INLAND AERIAL, INC. DATED JUNE 30, 1994.
2. SITE TOPOGRAPHY UPDATED BY NBS LOWRY SURVEYORS. DATED NOVEMBER 9, 1994.

LEGEND

■ MS-1	MONITORING SUMP
▣	LFG CONDENSATE CONTAINMENT STRUCTURES
●1	STORMWATER DISCHARGE MONITORING POINT
●GP-1	GAS PROBE

NOTES

(1) PERIMETER OF UNIT IS POINT OF COMPLIANCE.

FIGURE 8

LEACHATE, LFG CONDENSATE, STORMWATER, AND VADOSE ZONE MONITORING POINTS

EL SOBRANTE LANDFILL
WESTERN WASTE INDUSTRIES

ENVIRONMENTAL SOLUTIONS, INC.