92-230SAGWR9/00-05 REV. 10/30/00

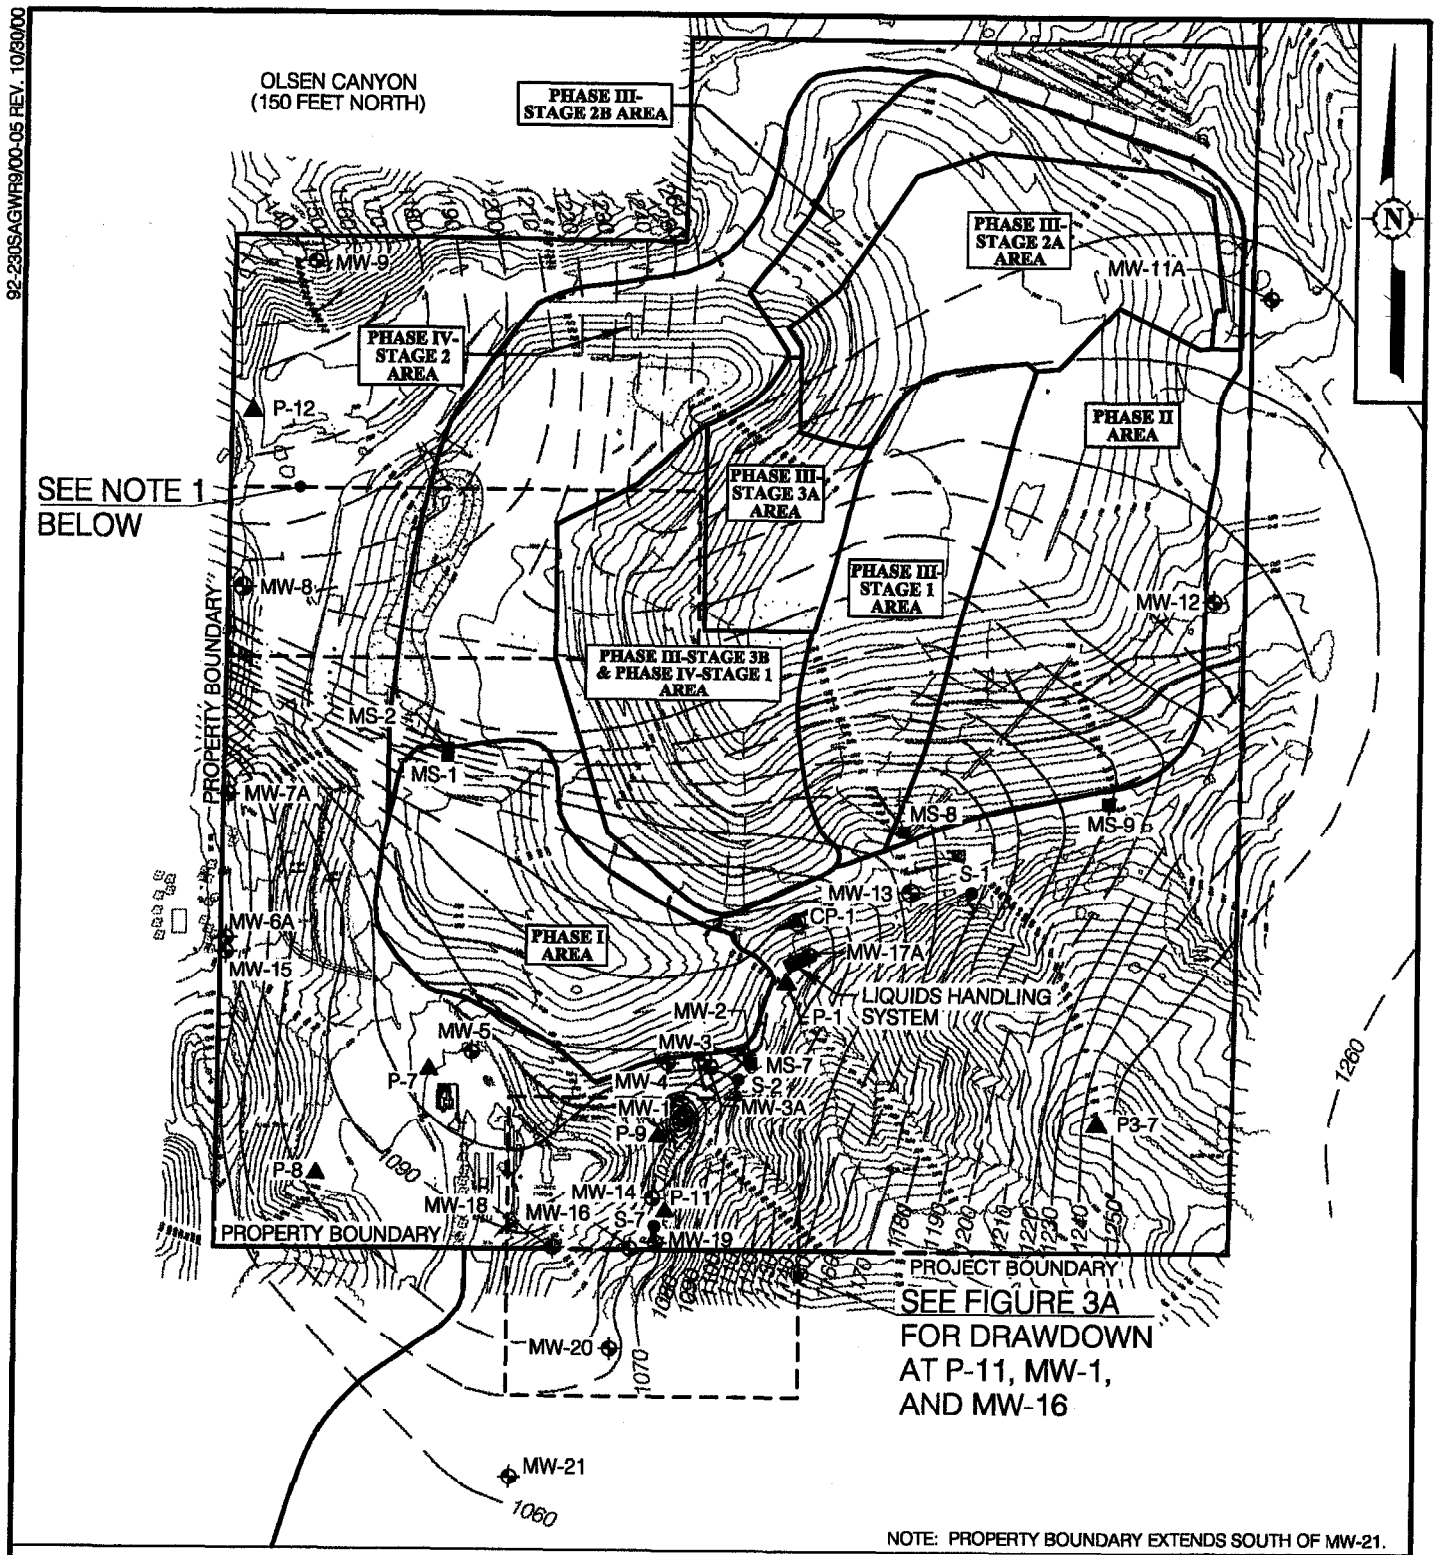

NOTE: PROPERTY BOUNDARY EXTENDS SOUTH OF MW-21.

LEGEND

- MW-1 MONITORING WELL
- MS-1 MONITORING SUMP
- P-1 PIEZOMETER
- S-1 SEEP
- CP-1 COLLECTION POINT
- —1060— EQUIPOTENTIAL LINES BASED ON WATER ELEVATIONS DURING SEPTEMBER 2000; DASHED WHERE INFERRED

0 500 1,000 FEET
SCALE

NOTES: 1) LINES WITHIN THE DASHED RECTANGLE ARE BASED ON HISTORICAL DATA FROM ABANDONED PIEZOMETERS P-4 AND P-14.

2) DUE TO THE TOPOGRAPHY, GEOLOGIC CONDITIONS AND NUMBER OF AVAILABLE DATA POINTS, THE INTERPRETED EQUIPOTENTIAL LINES MAY NOT BE REPRESENTATIVE OF THE ACTUAL PIEZOMETRIC SURFACE AT ALL LOCATIONS WITHIN THE PROPERTY BOUNDARY.

REFERENCE: AERIAL TOPOGRAPHY BY WALKER AND ASSOCIATES, DATED MAY 2000.

EQUIPOTENTIAL MAP AND MONITORING POINTS SECOND 2000 SEMIANNUAL SAMPLING

EL SOBRANTE LANDFILL
WASTE MANAGEMENT, INC.

TRC

FIGURE 3