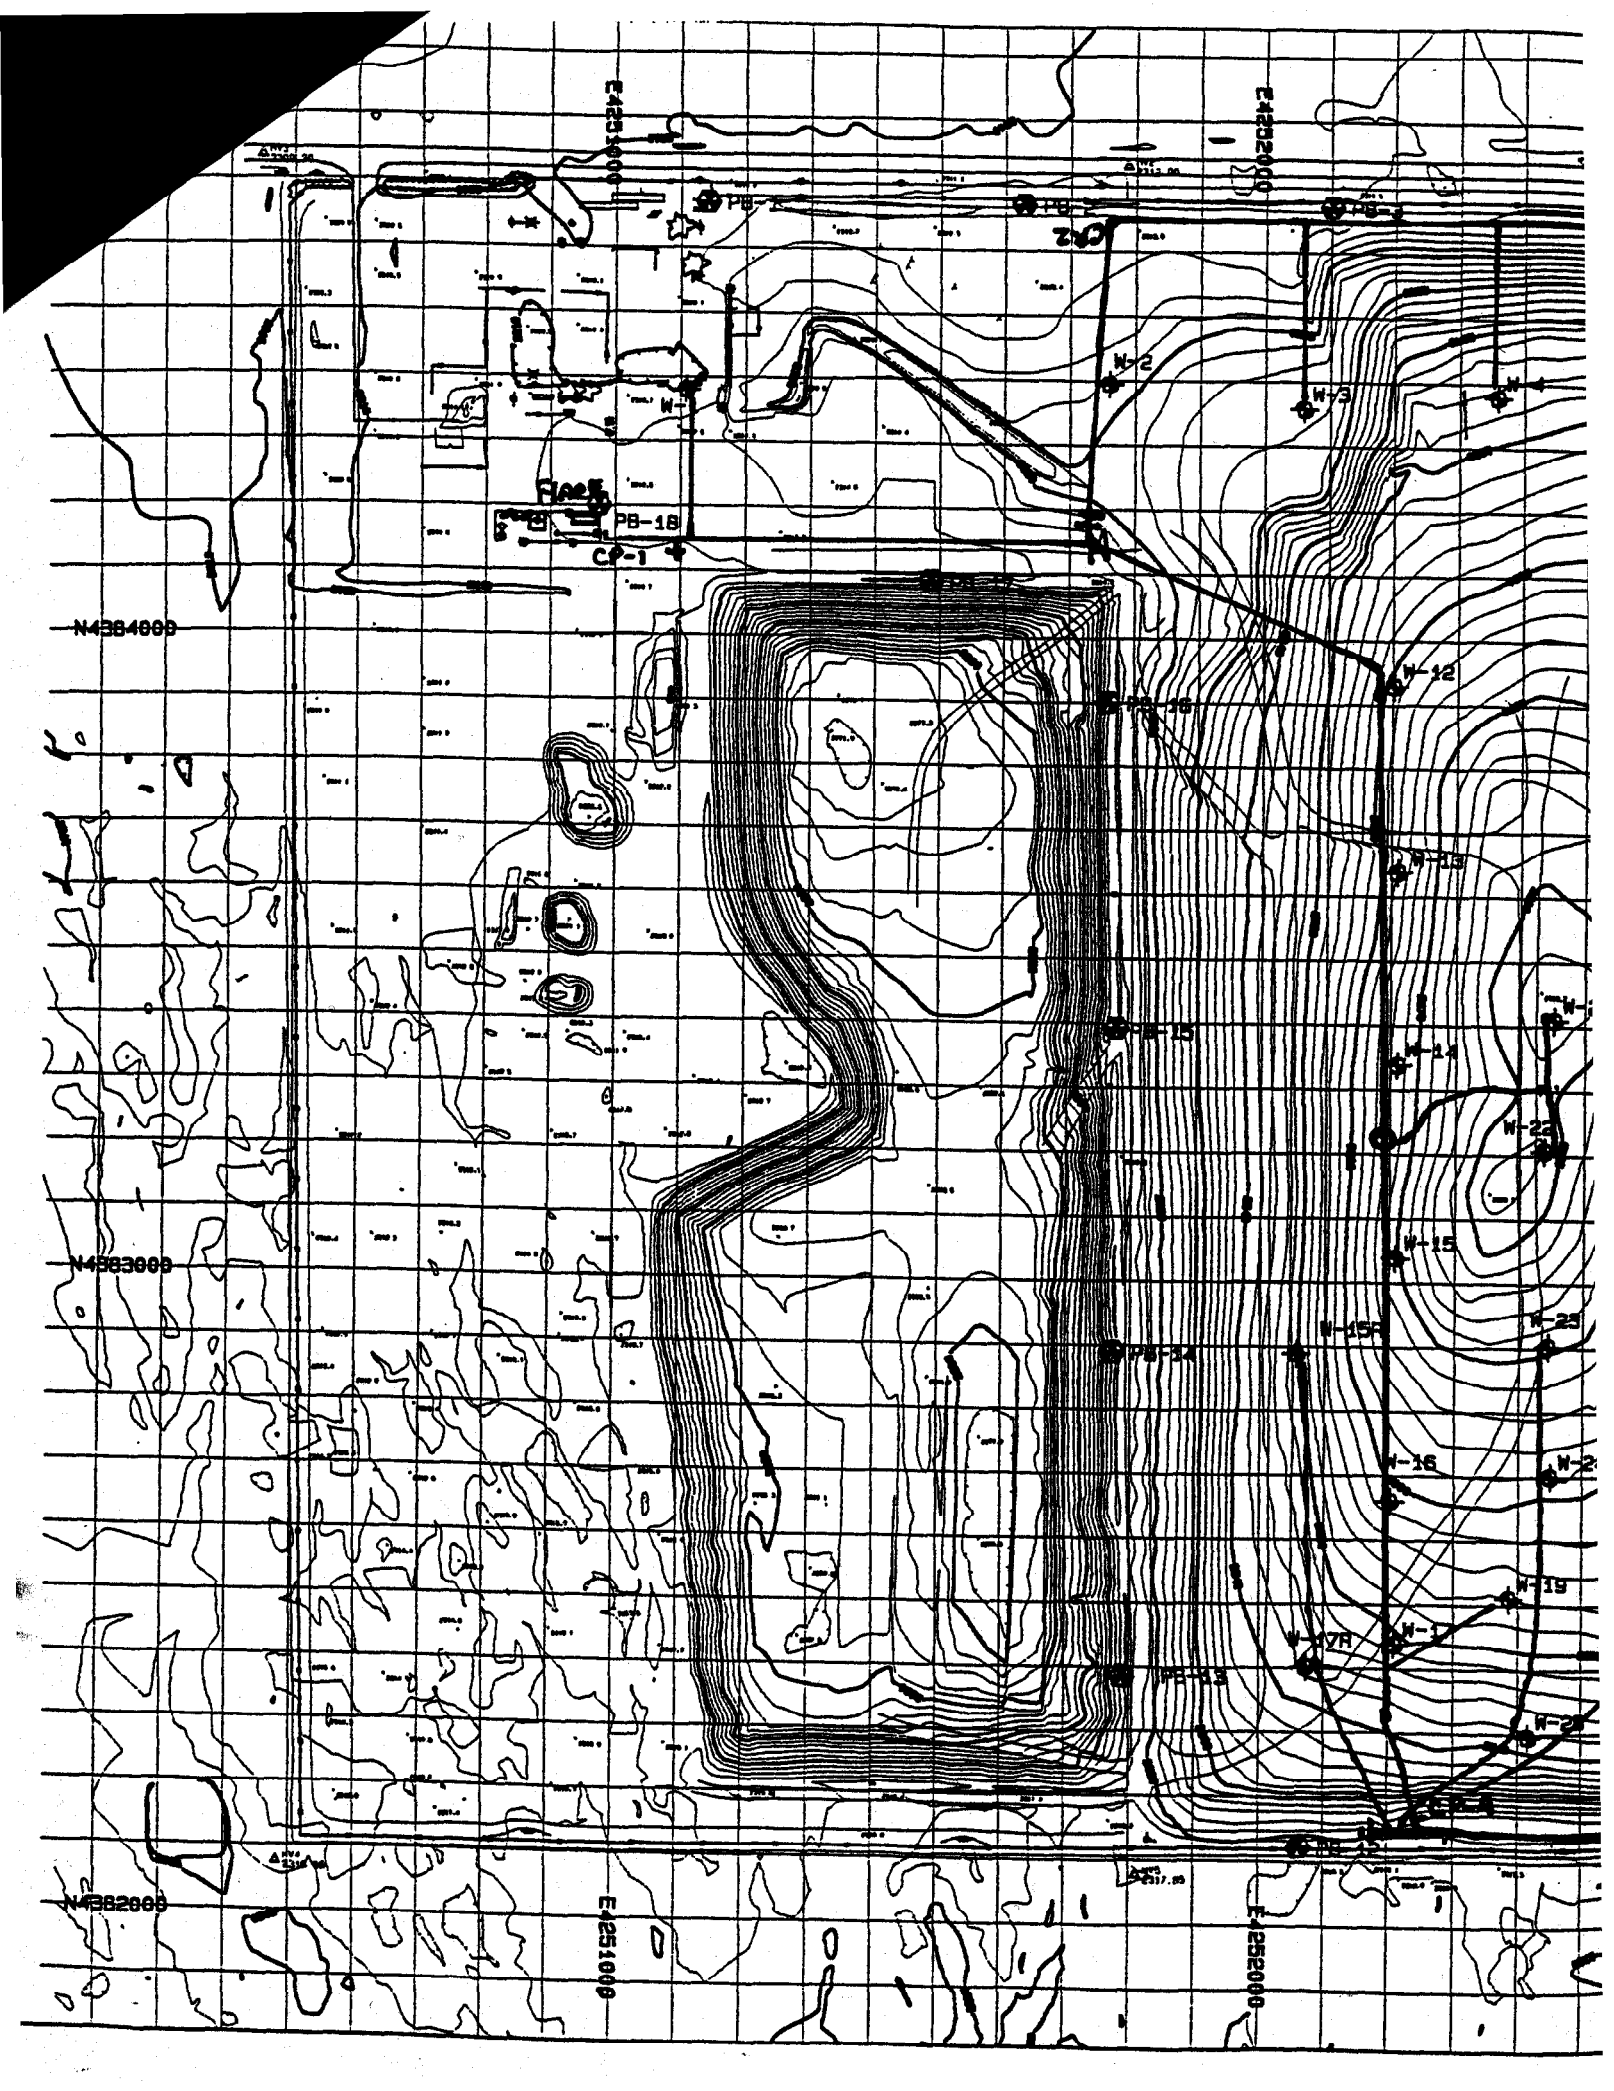

E4251000
E4252000
N4384000
N4383000
N4382000
PB-18
CP-1
W-2
W-3
W-12
W-13
W-14
W-15
W-15A
W-16
W-17
W-17A
W-19
W-22
W-23

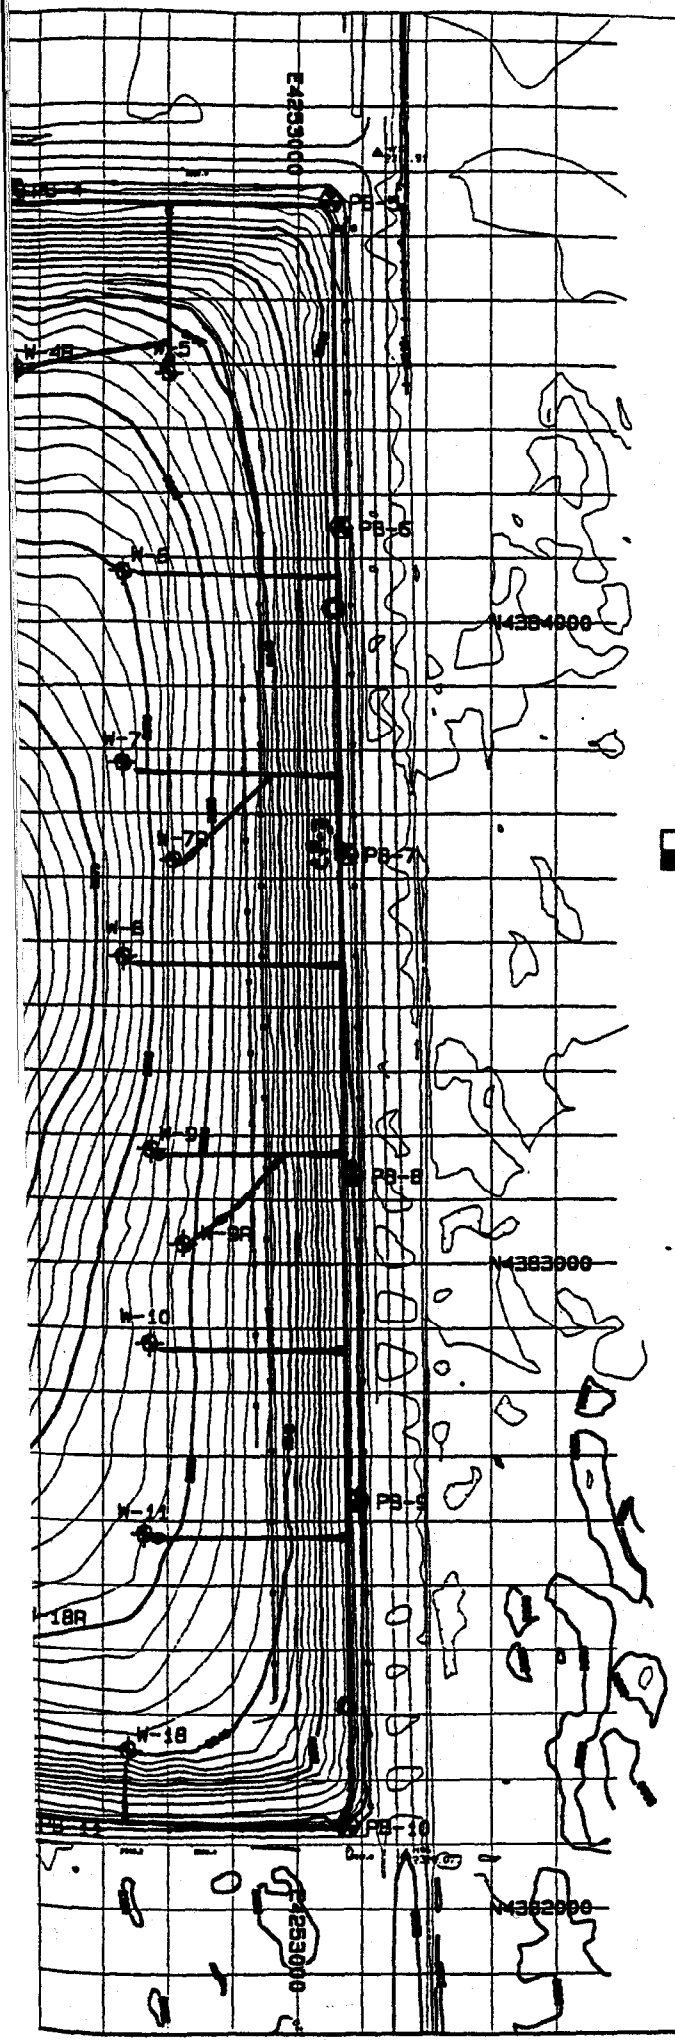

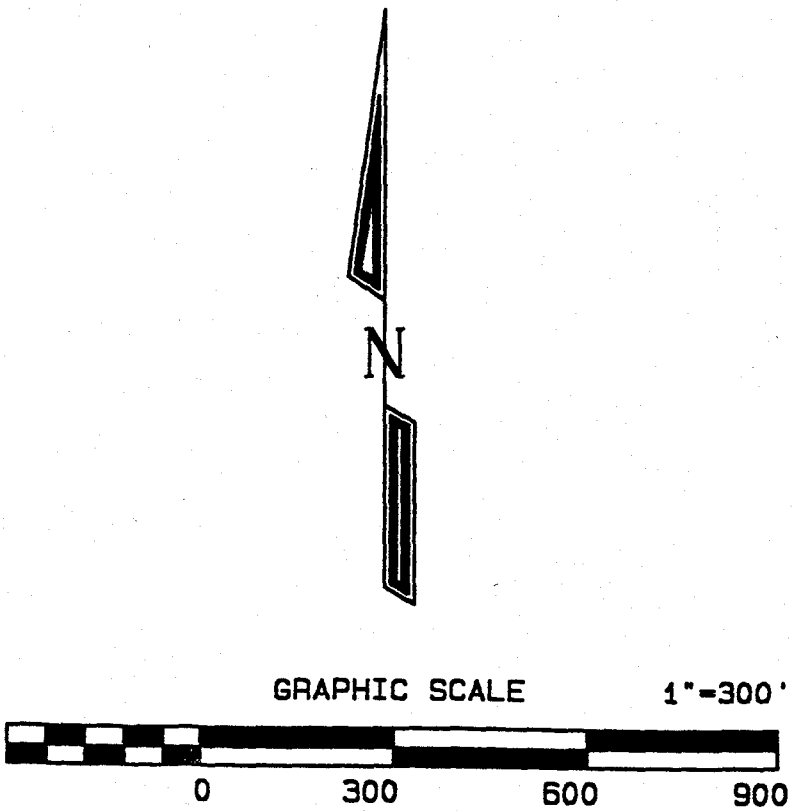

LEGEND

830	GRADE AS OF 3-22-99
	PROPERTY BOUNDARY
W-1	GAS EXTRACTION WELL
PB-1	GAS MONITORING PROBE
CP	Condensate Sump Pump
	Header Riser
N	Control Valve
	Expansion Flange

NOTE

1. Topography compiled by photogrammetric method from aerial photo dated March 22, 1999, prepared by ATM.

A-MEHR, INC.

LANCASTER LANDFILL AND RECYCLING CENTER

Gas Wells

Collection System "As-Builts"

FILENAME

DRAWN

CHECKED

DATE 7/28/99

SHEET