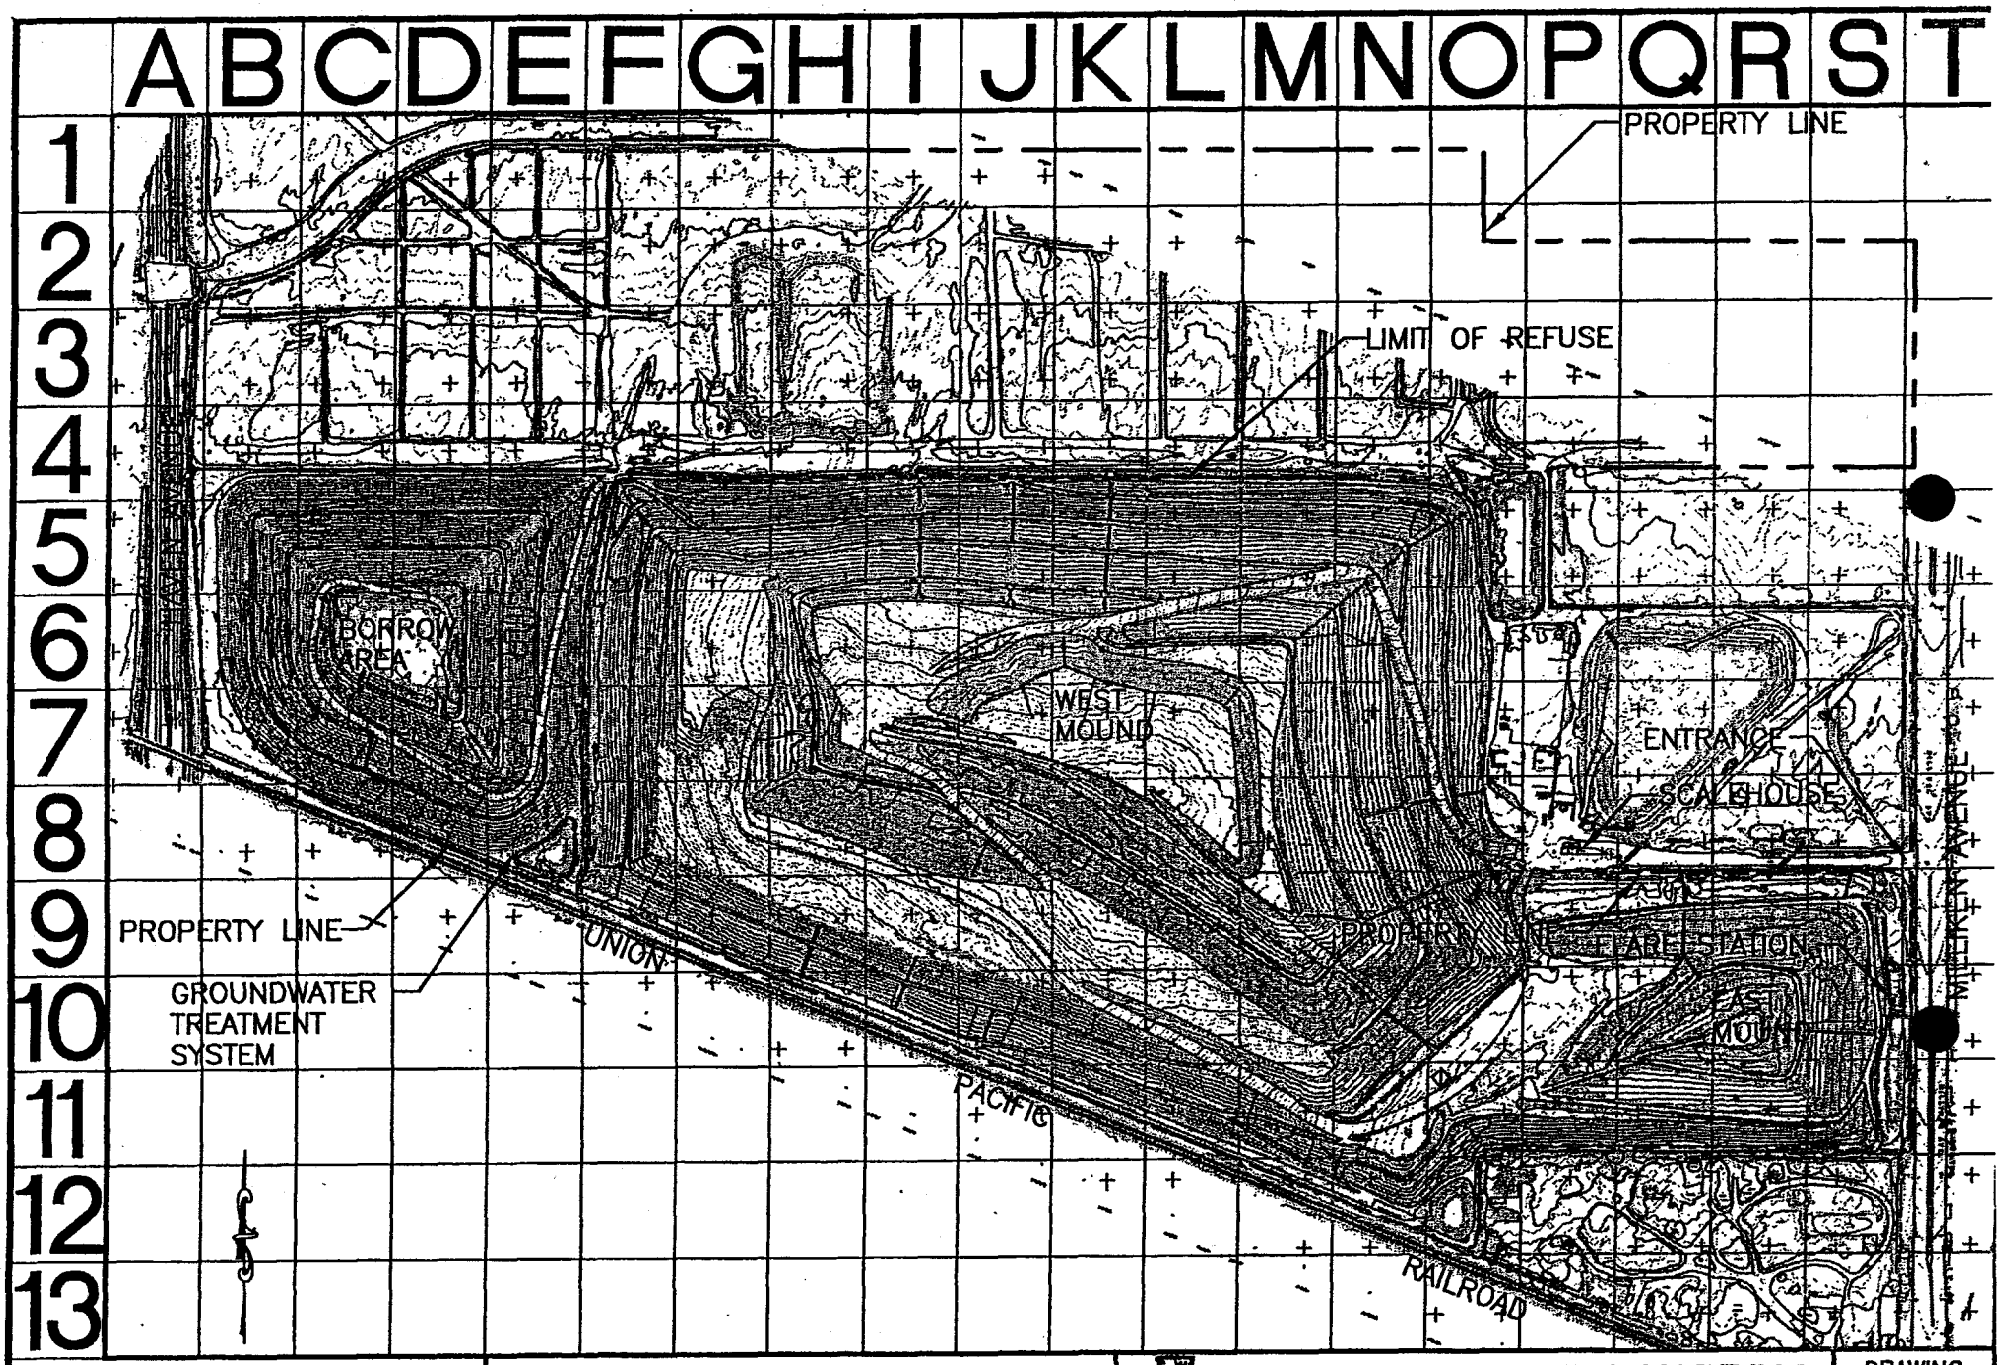

278 139 0 278 556

SCALE IN FEET

DATE OF TOPOGRAPHY: NOVEMBER 1998

NORCAL/ San Bernardino, Inc.

222 WEST HOSPITALITY LANE, 2ND FLOOR
SAN BERNARDINO, CA 92408
TELEPHONE:(909) 386-8701
FAX:(909) 386-8646

COUNTY OF SAN BERNARDINO
WASTE SYSTEM DIVISION

MILLIKEN SANITARY LANDFILL
SUBTITLE D OBSERVATION REPORT

DRAWING
6-1

DATE
3-5-99

G:\GROUPS\CADD\AUTOCAD\SAN BERNARDINO\MILLIKEN\99MIDOR1.DWG