CURRENT STORMWATER SEDIMENTATION BASIN
OFF-SITE STORMWATER DISCHARGE LOCATION (CMP CULVERT)
PROPOSED MODULE 2B REFUSE FILL AREA CURRENTLY UNDER CONSTRUCTION (MAY 1999) (CONTAINS BASE LINER AND BLANKET LCRS)
EXISTING REFUSE FILL AREA
OFFSITE STORMWATER DISCHARGE
LIMIT OF 1999 WASTE PLACEMENT
MODULE 2A ACTIVE REFUSE FILL AREA (CONTAINS BASE LINER AND BLANKET LCRS)

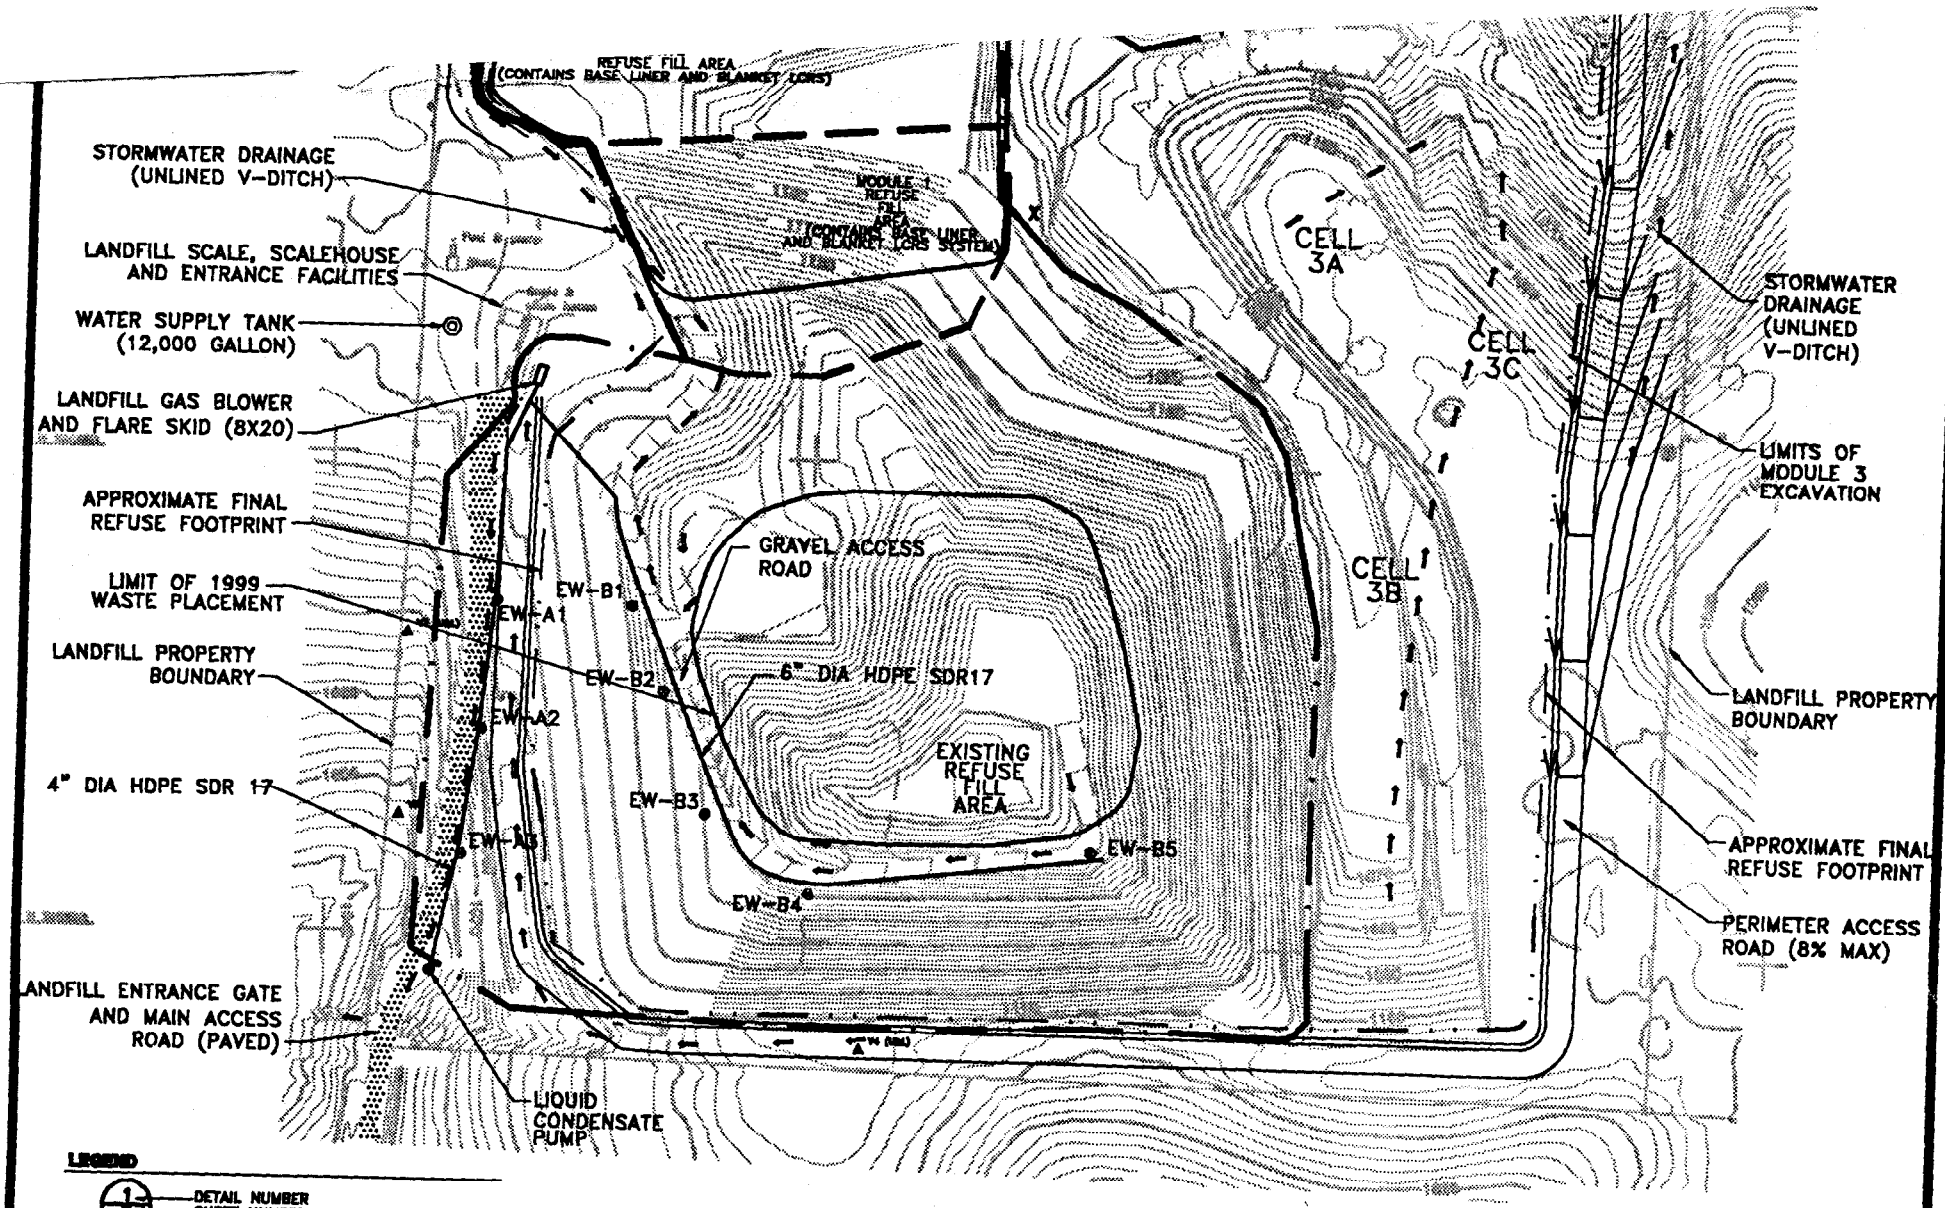

LEGEND

- 1/3 — DETAIL NUMBER / SHEET NUMBER
- STORMWATER DRAINAGE FLOW DIRECTION
- LIMIT OF EXISTING REFUSE FOOTPRINT (MAY, 1999)
- APPROXIMATE FINAL REFUSE LIMIT
- LIMIT BASE LINER AND BLANKET LCRS SYSTEMS
- LANDFILL PROPERTY BOUNDARY AND FENCELINE
- EW-B5 ● LANDFILL GAS EXTRACTION WELLS
- MW-1 EXISTING GROUNDWATER MONITORING WELLS
- V1 EXISTING VADOSE ZONE MONITORING STATION (LYSIMETER AND GAS PROBE)
- -13N1 WATER SUPPLY WELL

NOTES:

1. TOPOGRAPHY OF SITE UPDATED BY GROUND SURVEY IN MAY 1999. ORIGINAL TOPOGRAPHY BY AERIAL METHODS 5/15/90.

APPROXIMATE SCALE
1" = 200'

PWS
Pacific Waste Services, Inc.

PASO ROBLES SANITARY LANDFILL
CITY OF EL PASO DE ROBLES

1999 WASTE PLACEMENT LOCATION

PLATE
3

PROJECT NO.