POTRERO HILLS LANDFILL

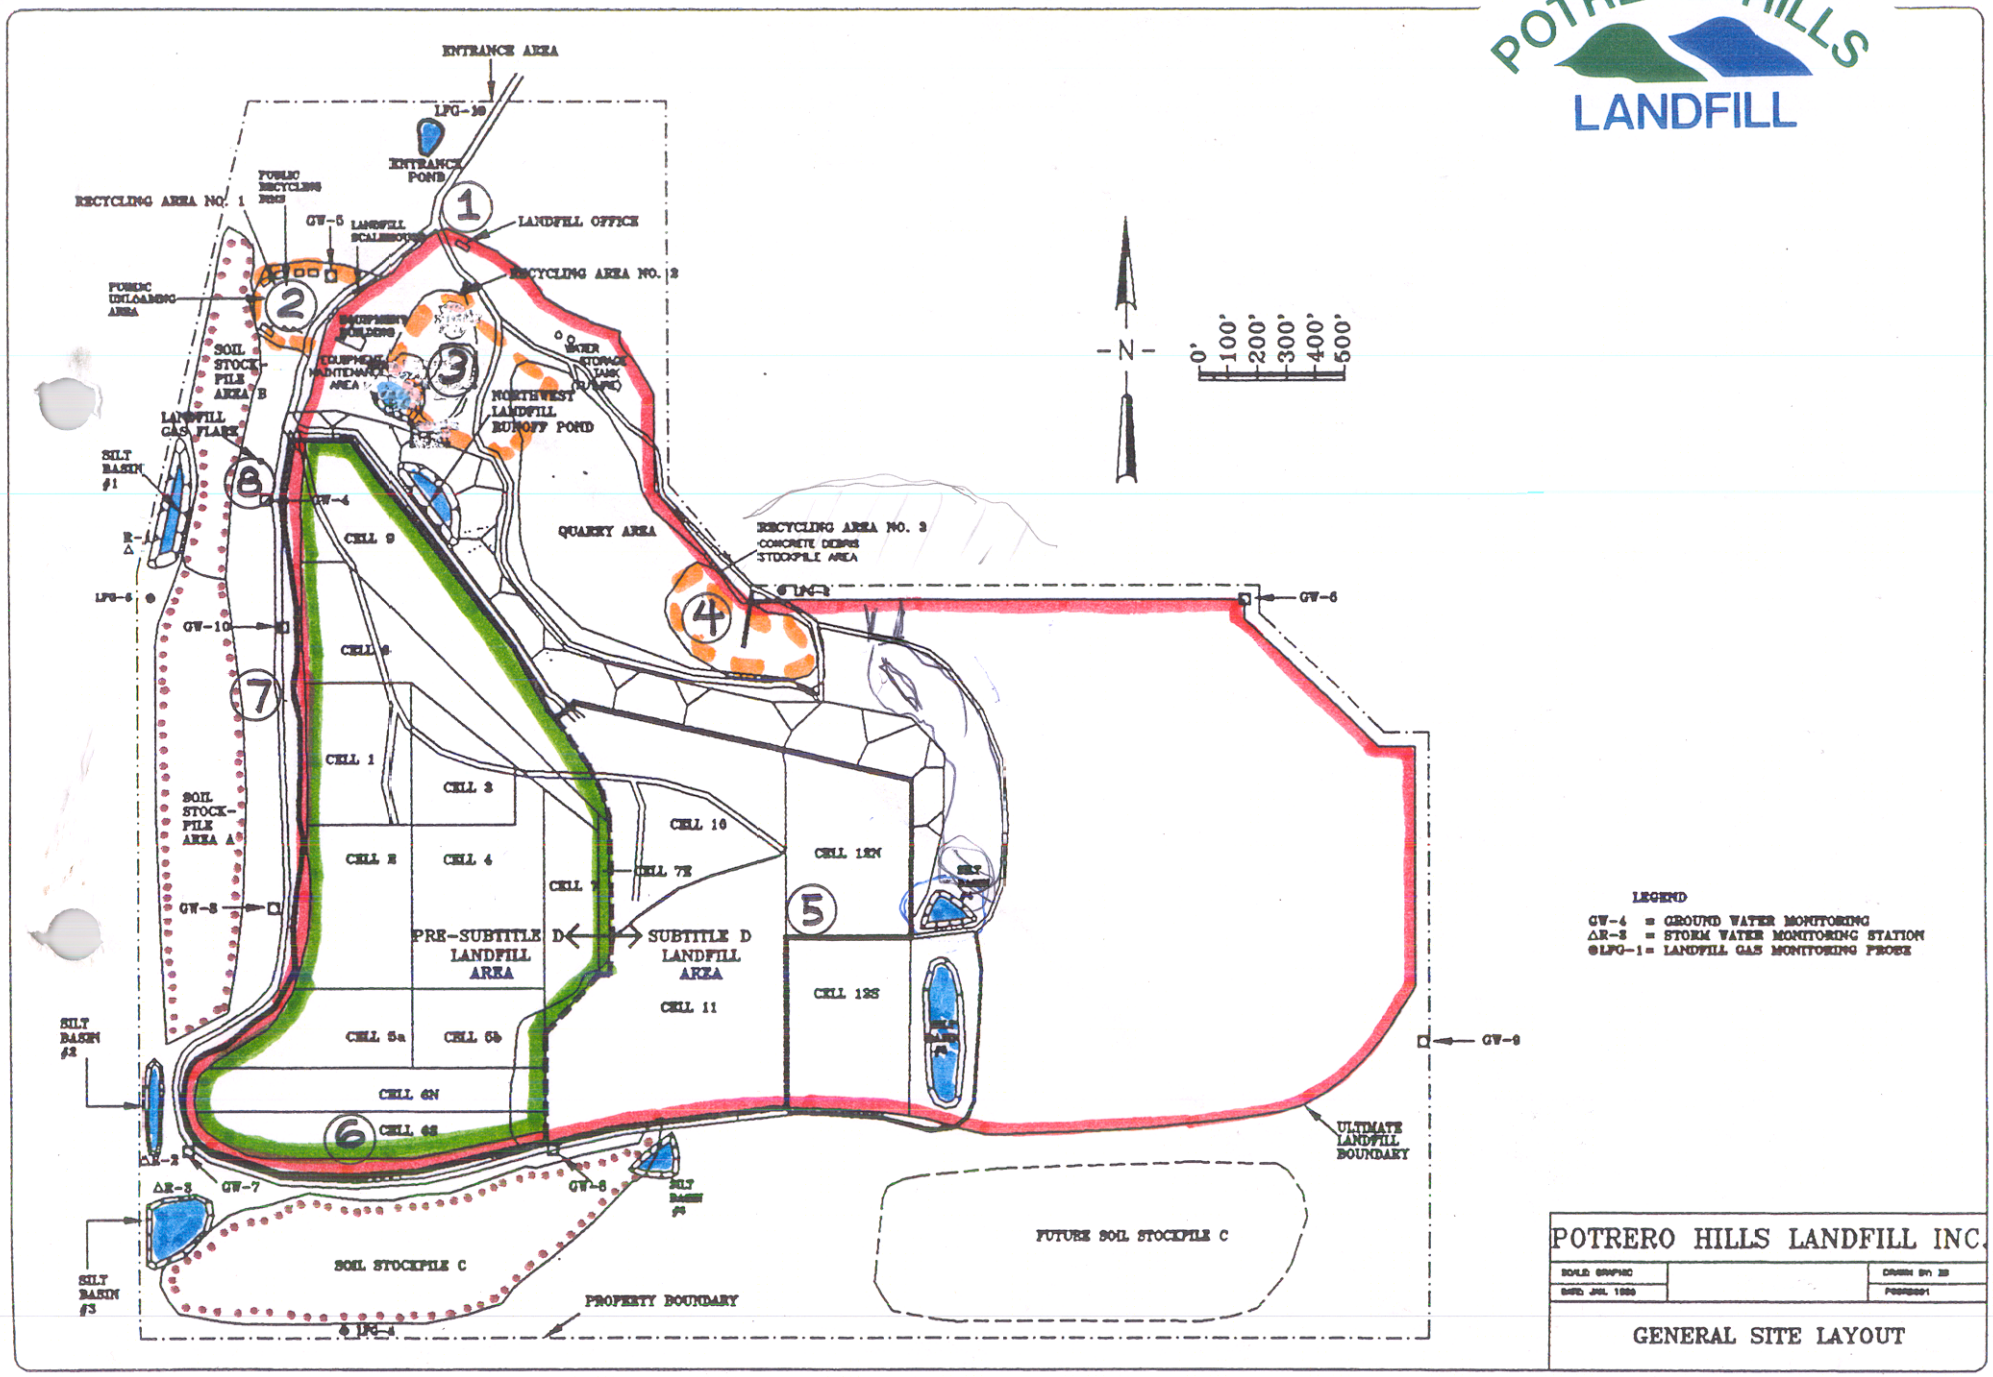

POTRERO HILLS LANDFILL INC.

SCALE: GRAPHIC		DRAWN BY: JB
DATE: JUL 1996		

GENERAL SITE LAYOUT