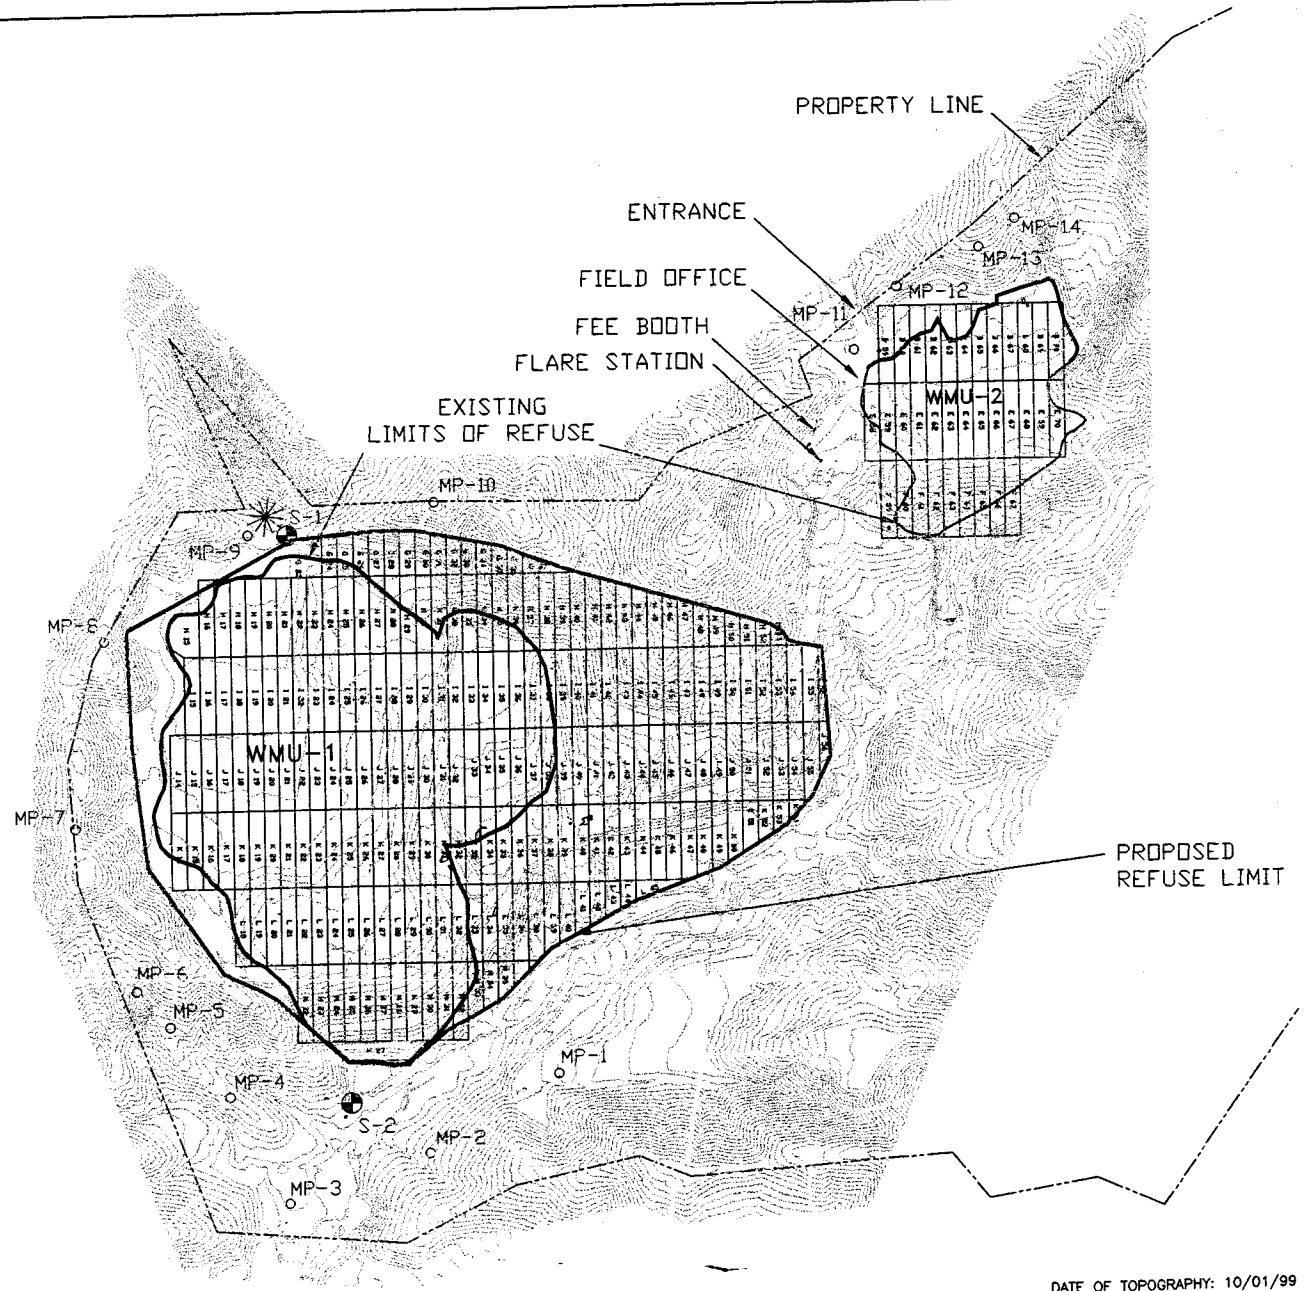

LEGEND :	
AIR SAMPLING STATION :	S-1
METEORLOGICAL STATION	✳
PERIMETER PROBE :	GPB-5
GRID ID :	M-29

SCALE: 1"=1000'

DATE OF TOPOGRAPHY: 10/01/99

BENCH MARK:

MARK	DATE	DESCRIPTION
REVISIONS		

PREPARED UNDER THE RESPONSIBLE CHARGE OF:

DATE

COUNTY OF ORANGE
INTEGRATED WASTE MANAGEMENT DEPARTMENT

PRIMA DESHECHA LANDFILL

1150.1 SITE MAP

DESIGNED
DRAWN
CHECKED
SCALE 1"=700'
DATE 7/27/00
DRAWING NO.
SHEET 1 OF 1

FIGURE 2