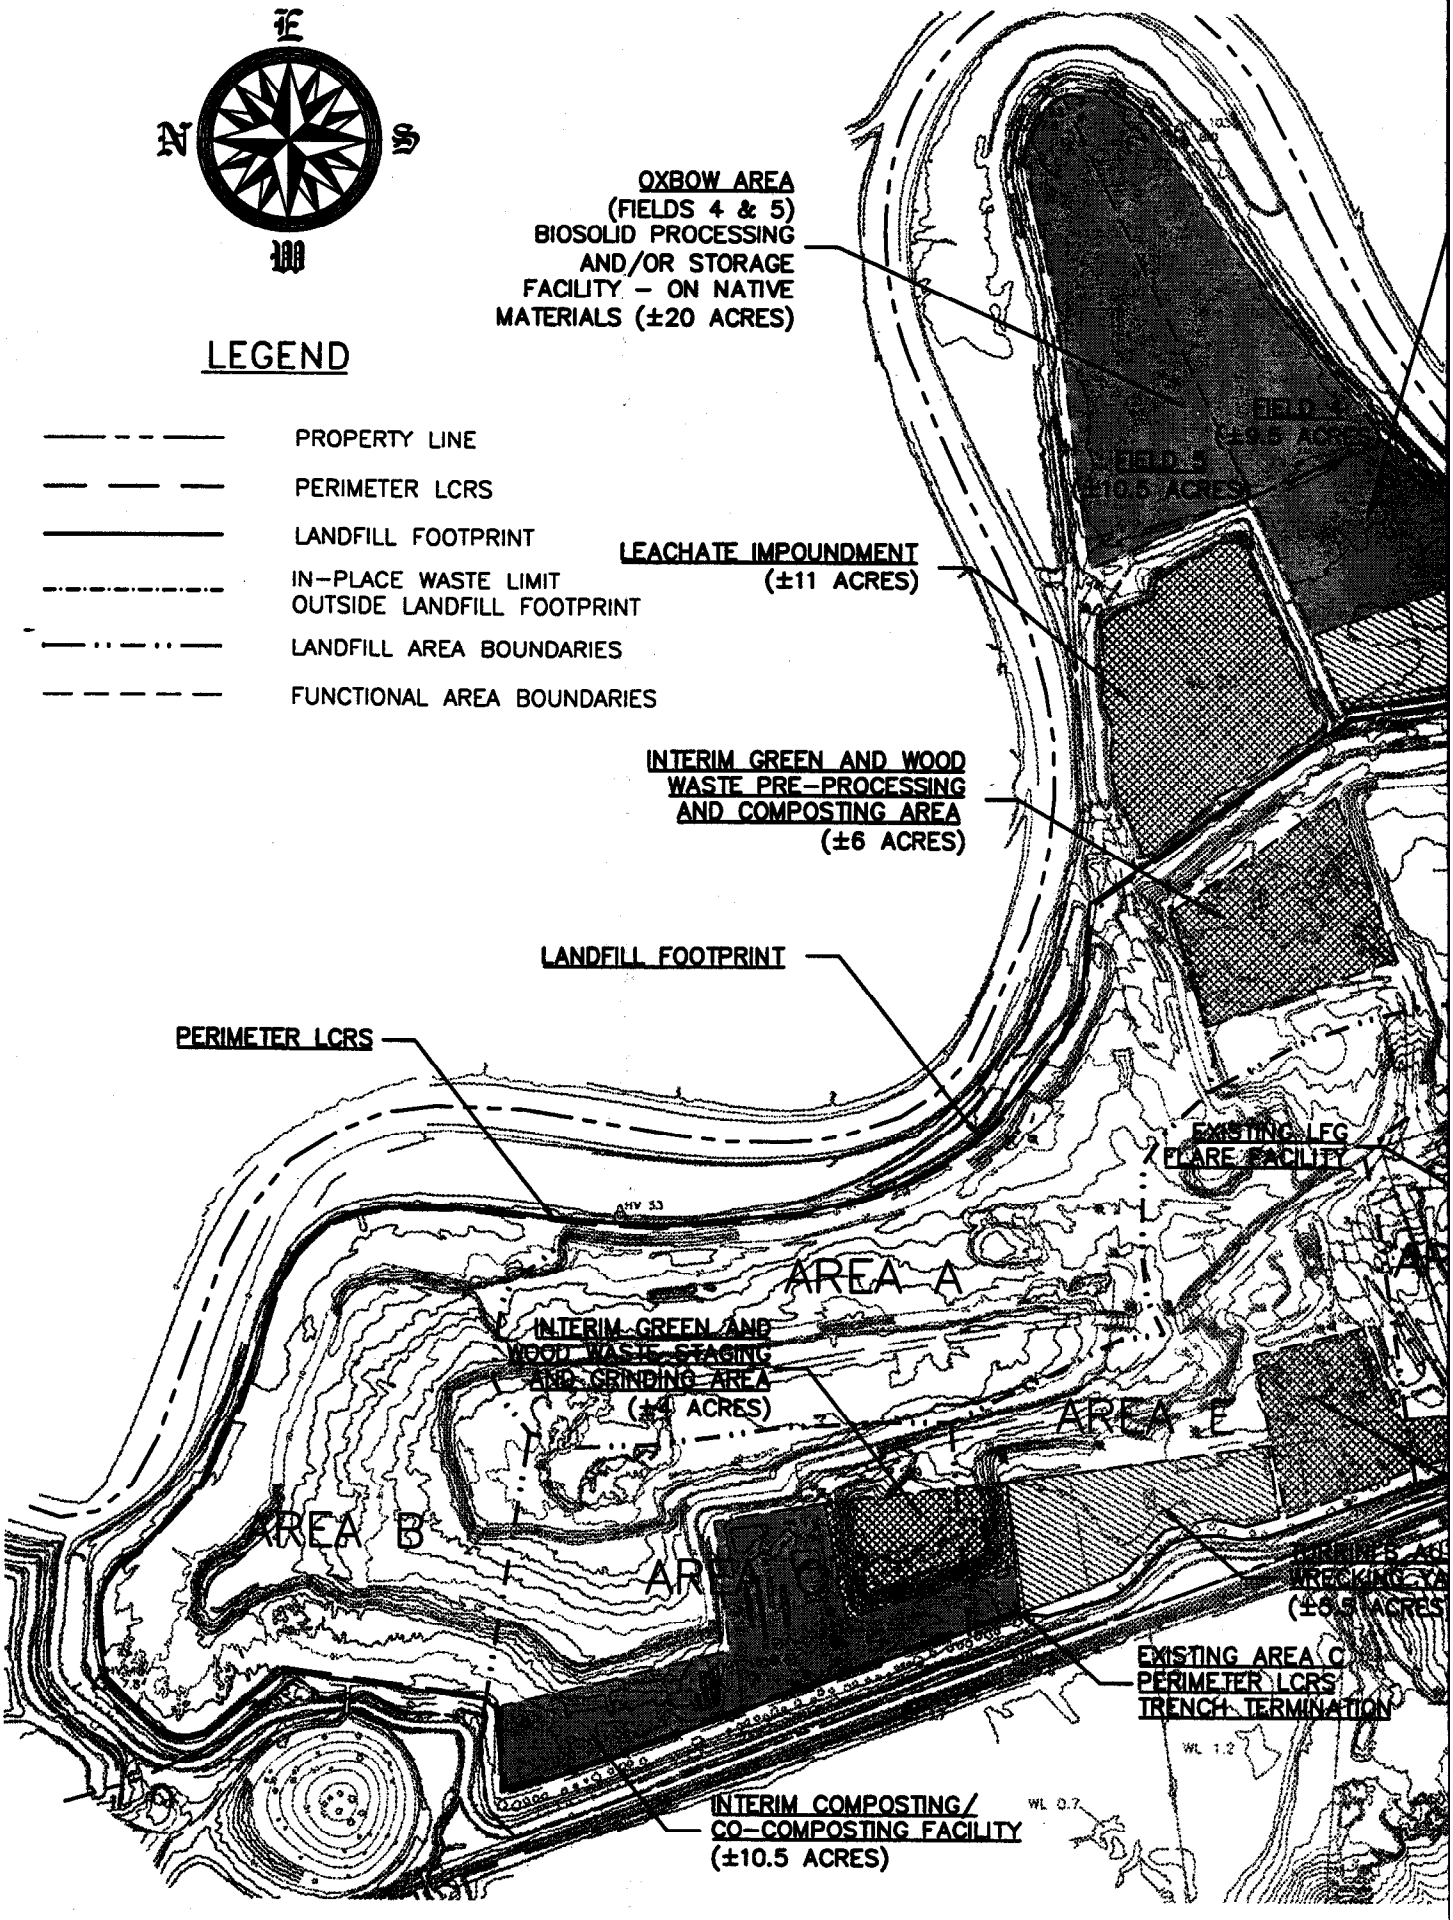
E
N
S
W
LEGEND
PROPERTY LINE
PERIMETER LCRS
LANDFILL FOOTPRINT
IN-PLACE WASTE LIMIT OUTSIDE LANDFILL FOOTPRINT
LANDFILL AREA BOUNDARIES
FUNCTIONAL AREA BOUNDARIES
OXBOW AREA (FIELDS 4 & 5) BIOSOLID PROCESSING AND/OR STORAGE FACILITY - ON NATIVE MATERIALS (±20 ACRES)
FIELD 4 (±9.5 ACRES)
FIELD 5 (±10.5 ACRES)
LEACHATE IMPOUNDMENT (±11 ACRES)
INTERIM GREEN AND WOOD WASTE PRE-PROCESSING AND COMPOSTING AREA (±6 ACRES)
LANDFILL FOOTPRINT
PERIMETER LCRS
EXISTING LFG FLARE FACILITY
AREA A
INTERIM GREEN AND WOOD WASTE STAGING AND GRINDING AREA (±4 ACRES)
AREA E
AREA B
AREA C
(±6.5 ACRES)
EXISTING AREA C PERIMETER LCRS TRENCH TERMINATION
INTERIM COMPOSTING/ CO-COMPOSTING FACILITY (±10.5 ACRES)
WL 1.2
WL 0.7

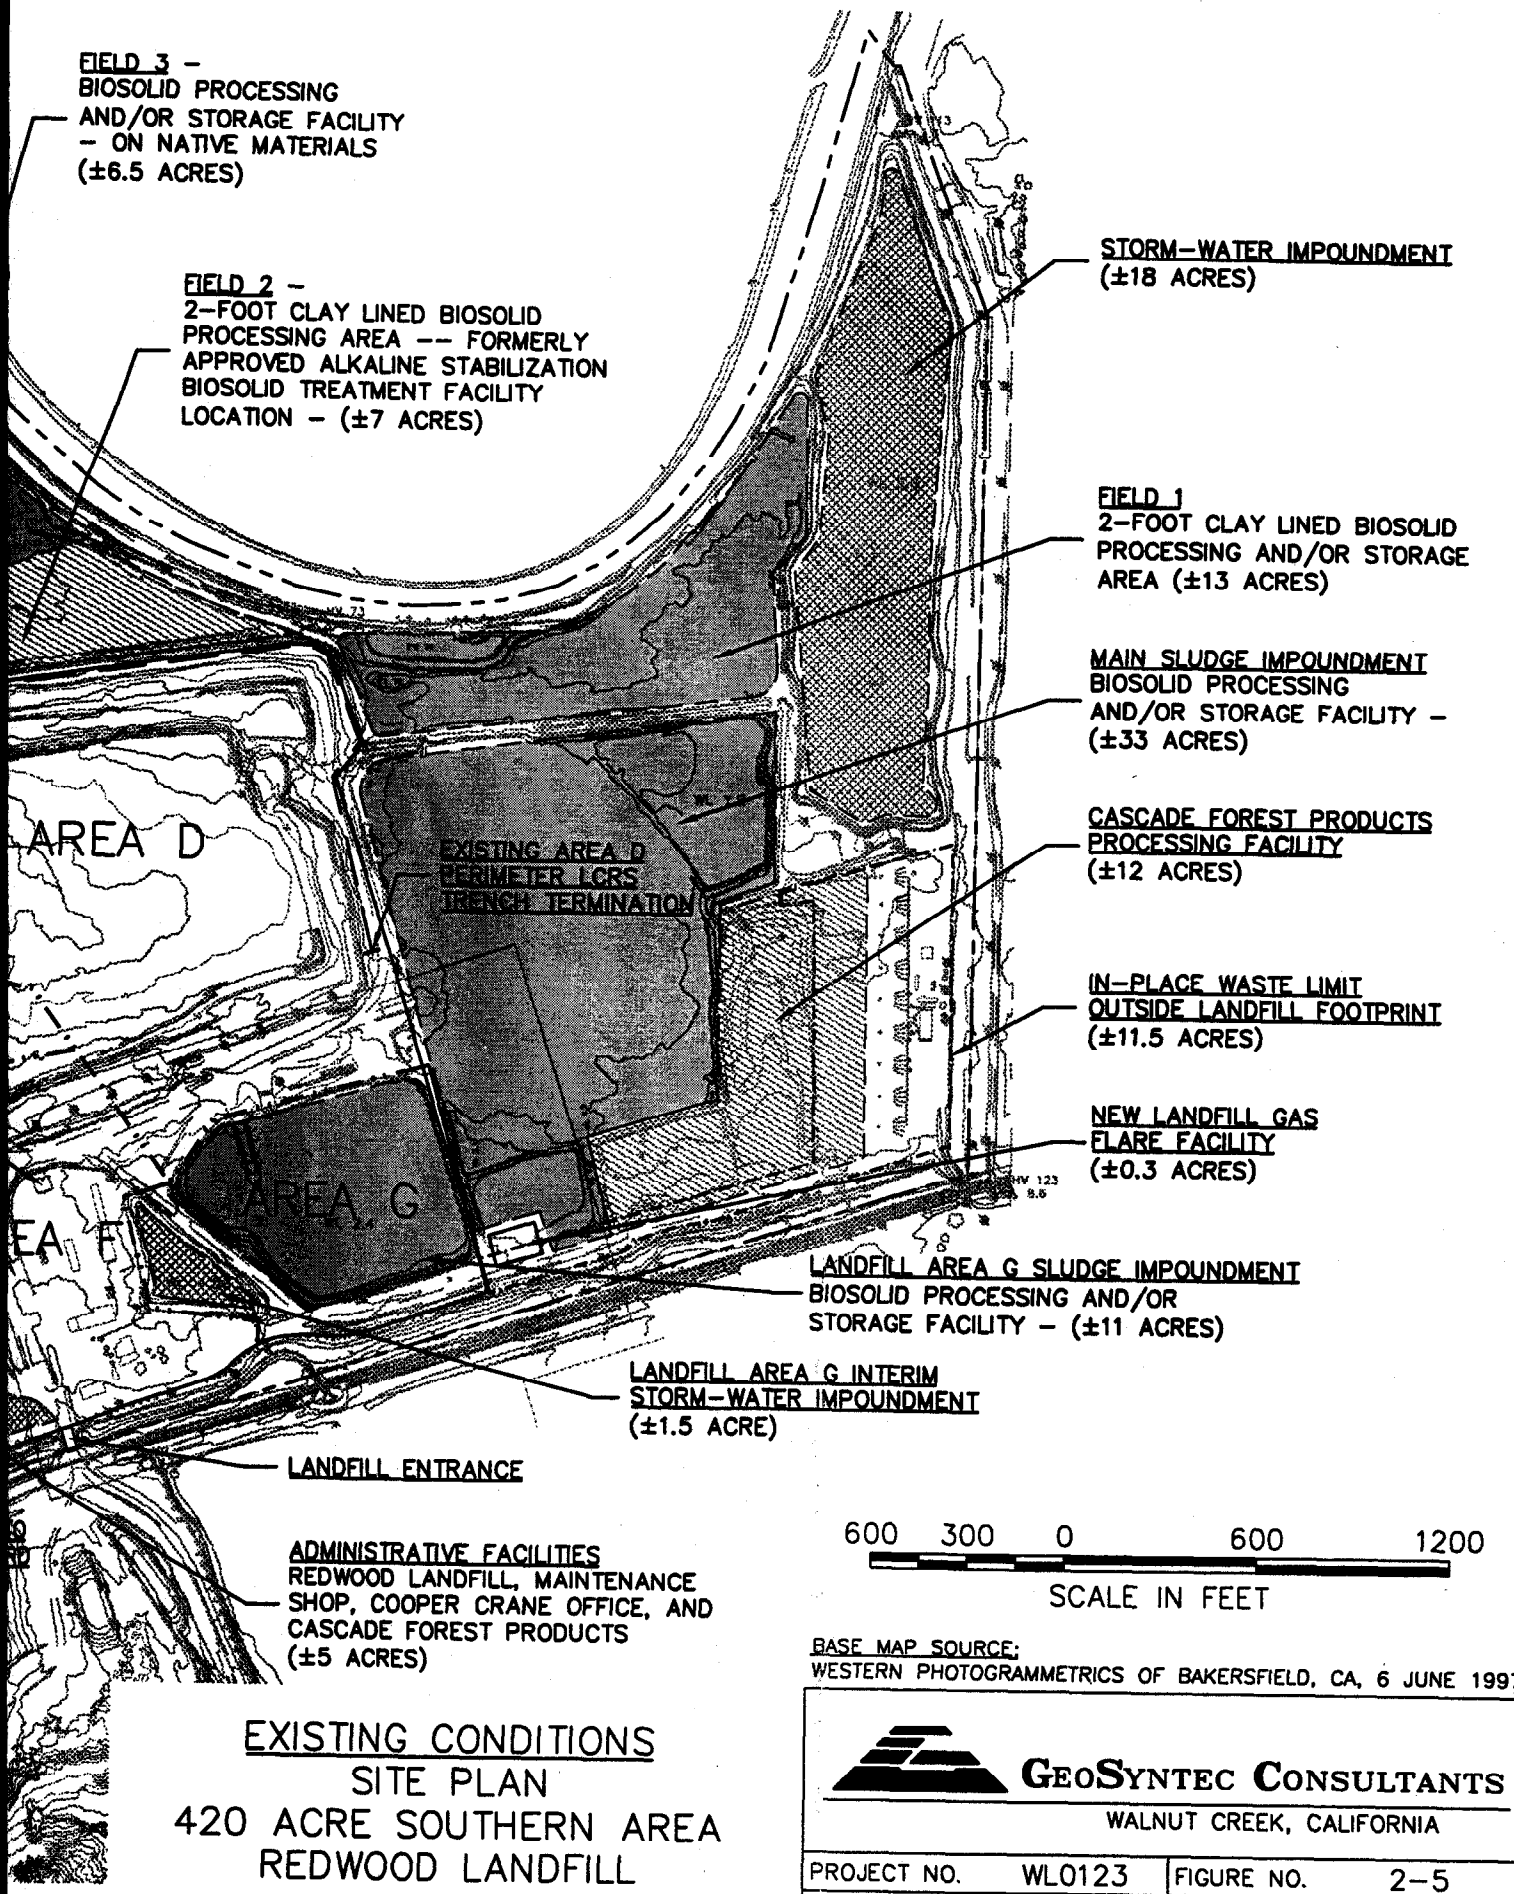

BASE MAP SOURCE:
WESTERN PHOTOGRAMMETRICS OF BAKERSFIELD, CA, 6 JUNE 1997

EXISTING CONDITIONS
SITE PLAN
420 ACRE SOUTHERN AREA
REDWOOD LANDFILL

GEOSYNTEC CONSULTANTS
WALNUT CREEK, CALIFORNIA

PROJECT NO.	WL0123	FIGURE NO.	2-5
DOCUMENT NO.	WC98058	FILE NO.	EXISTING.DWG