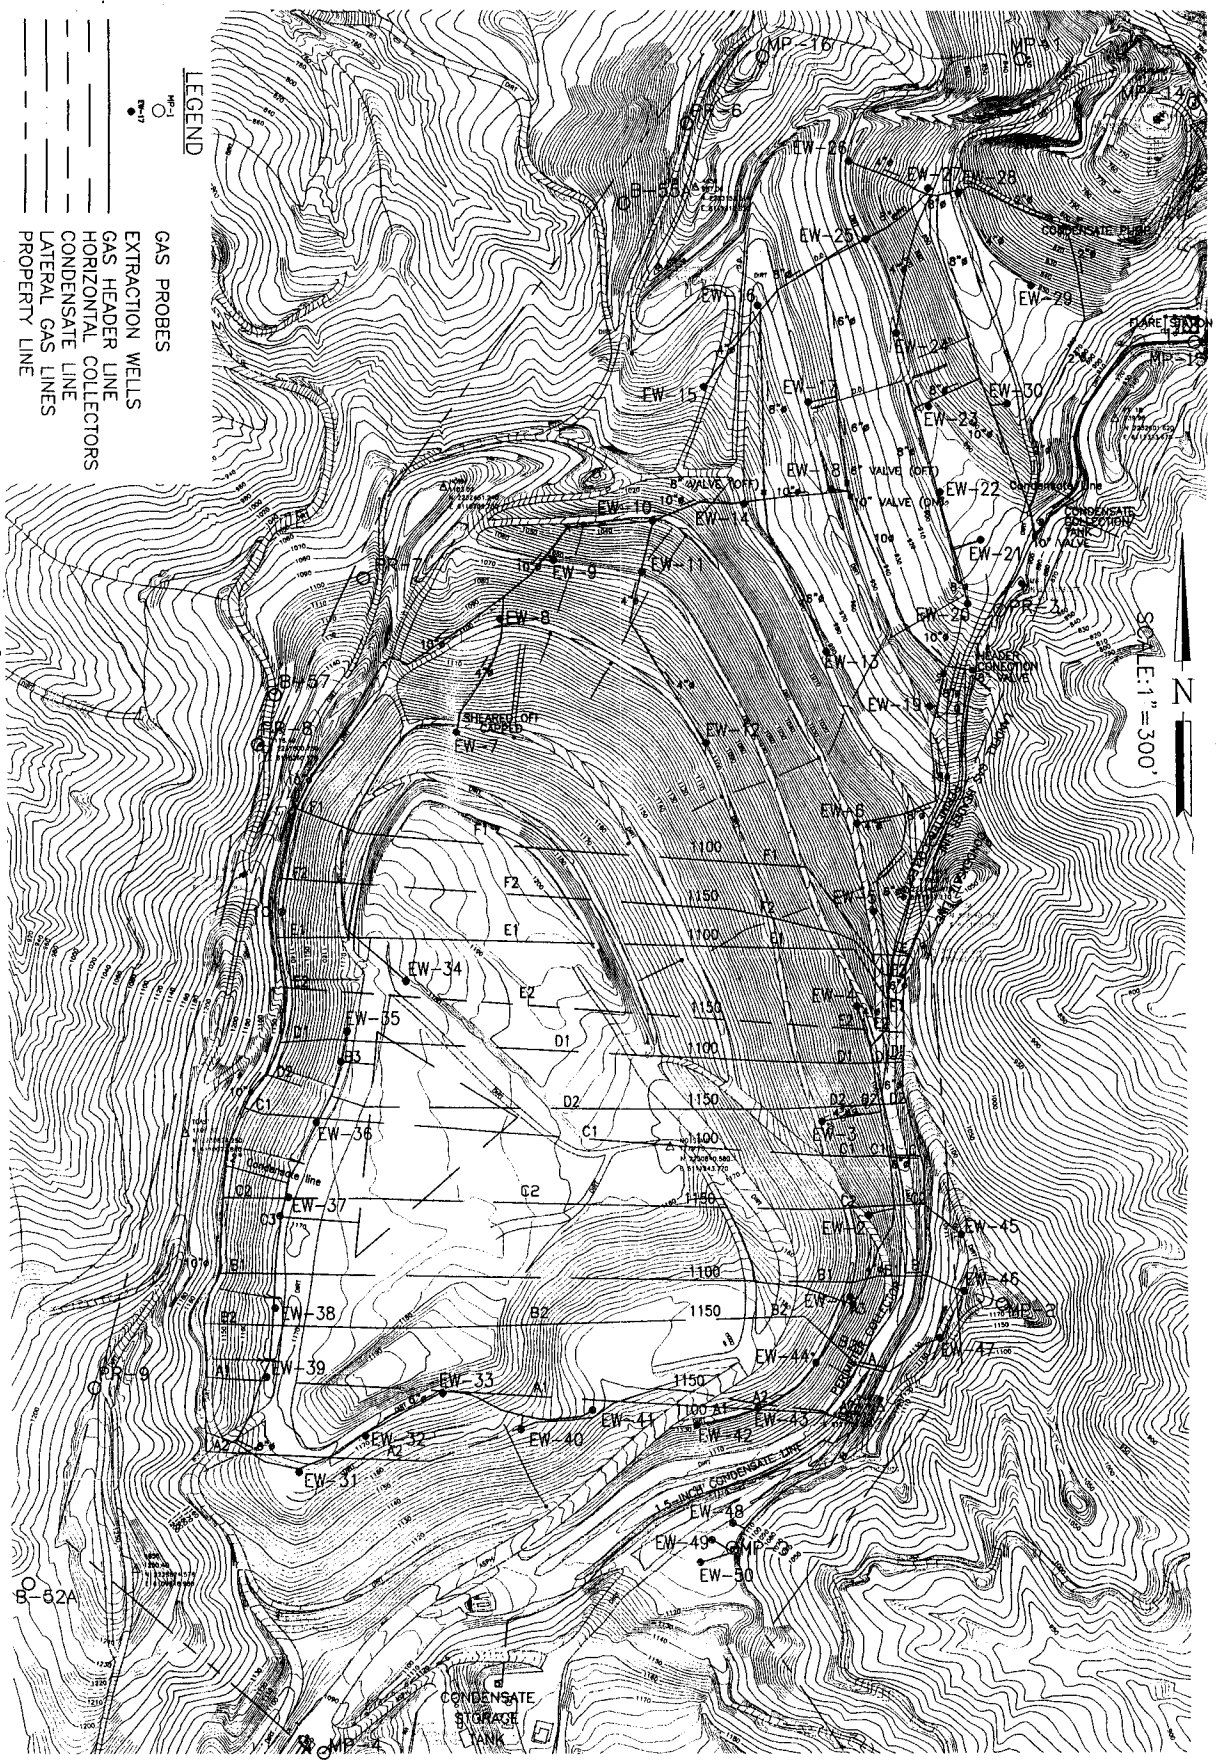

FIGURE 3

BAS (909) 860-7777 BRYAN A. STIRRAT & ASSOCIATES CIVIL AND ENVIRONMENTAL ENGINEERS 1360 VALLEY VISTA DRIVE DIAMOND BAR, CA 91765	SANTIAGO CANYON LANDFILL EXISTING LANDFILL GAS CONTROL/RECOVERY SYSTEM	JOB NO. 9852-620 DATE 9-1999 DRAWN BY D.L.L. FILE NAME 17226DB.DWG	