DRAWN BY	T.R.S. 2-19-97	CHECKED BY	RDS 2/97	DRAWING NUMBER	769912-A1
		APPROVED BY	M. MILLER 2/97		

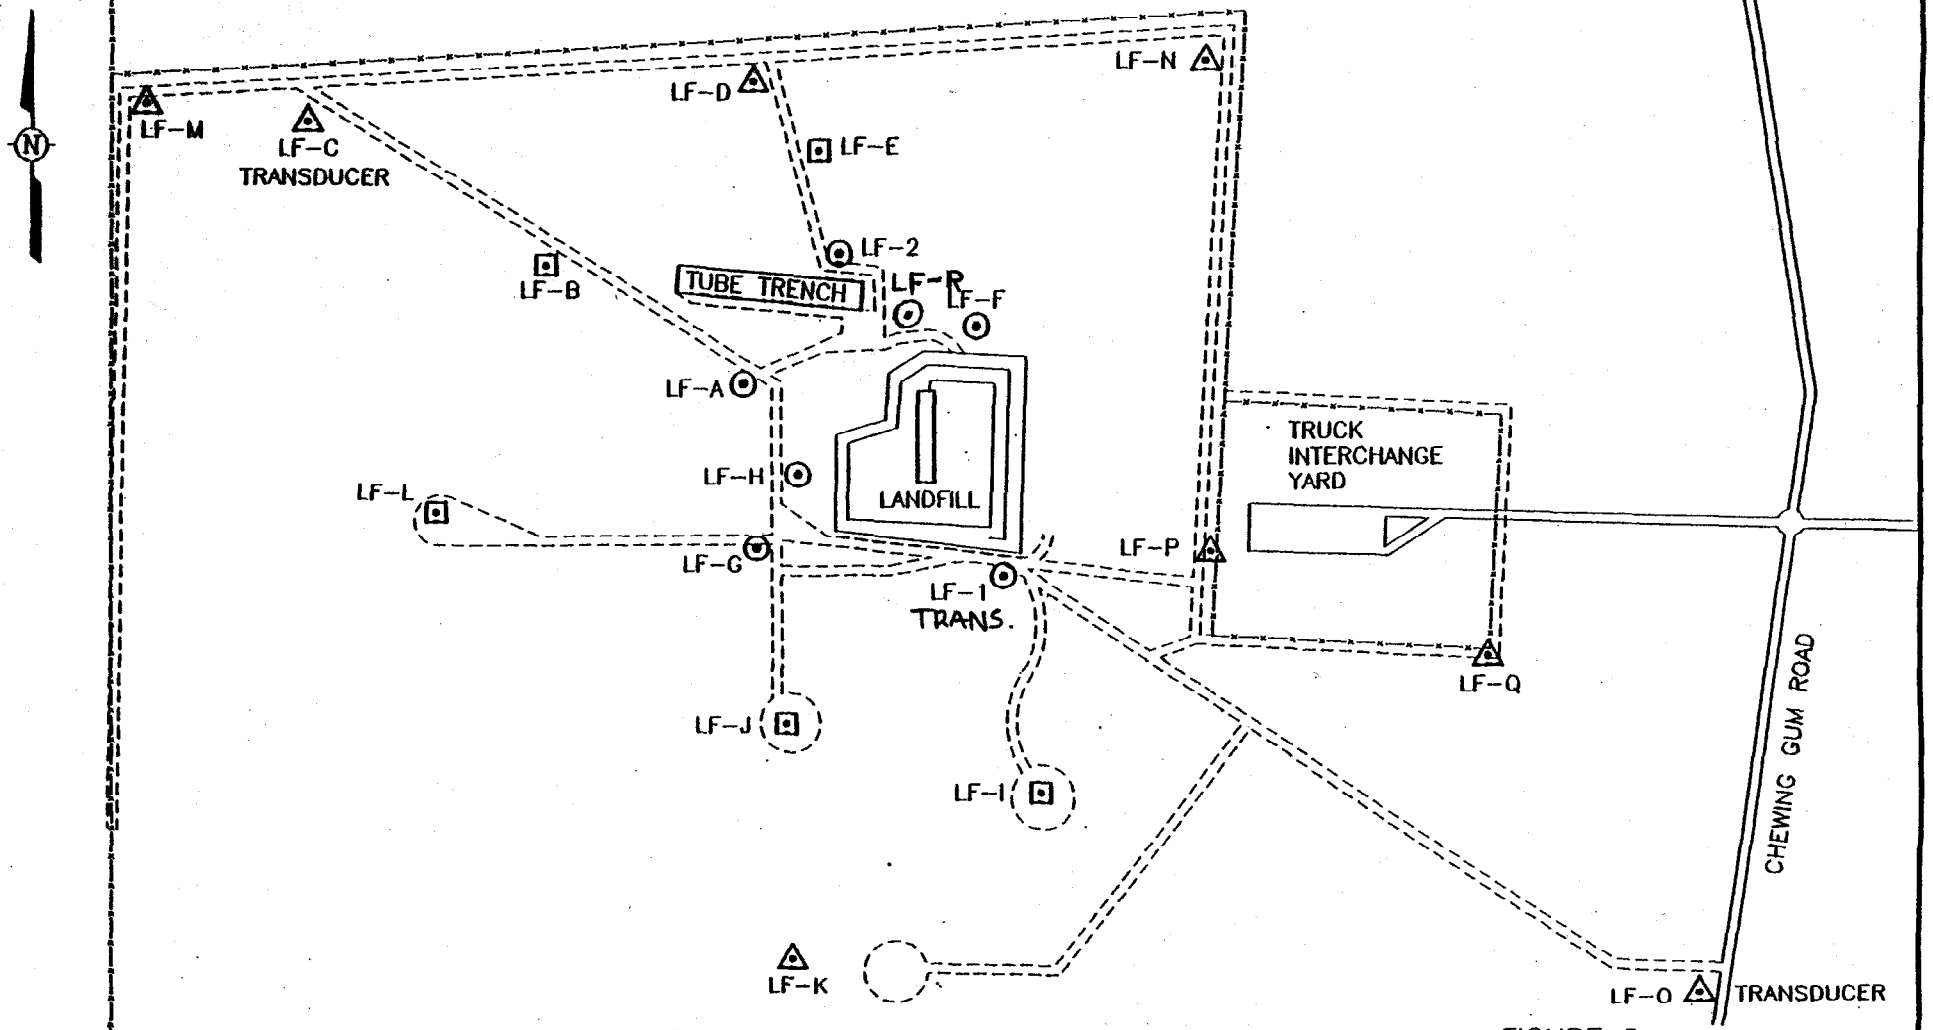

FIGURE 2
GROUNDWATER MONITORING WELL LOCATIONS
SIERRA ARMY DEPOT LANDFILL
PREPARED FOR
SIERRA ARMY DEPOT
HERLONG, CALIFORNIA

LEGEND

- BACKGROUND WELL
- POINT OF COMPLIANCE WELL
- DETECTION MONITORING WELL

APPROXIMATE SCALE
0 800 1600 FEET

MODIFIED FROM IT CORP. (1999)

SAD-GWMW(SAD1)