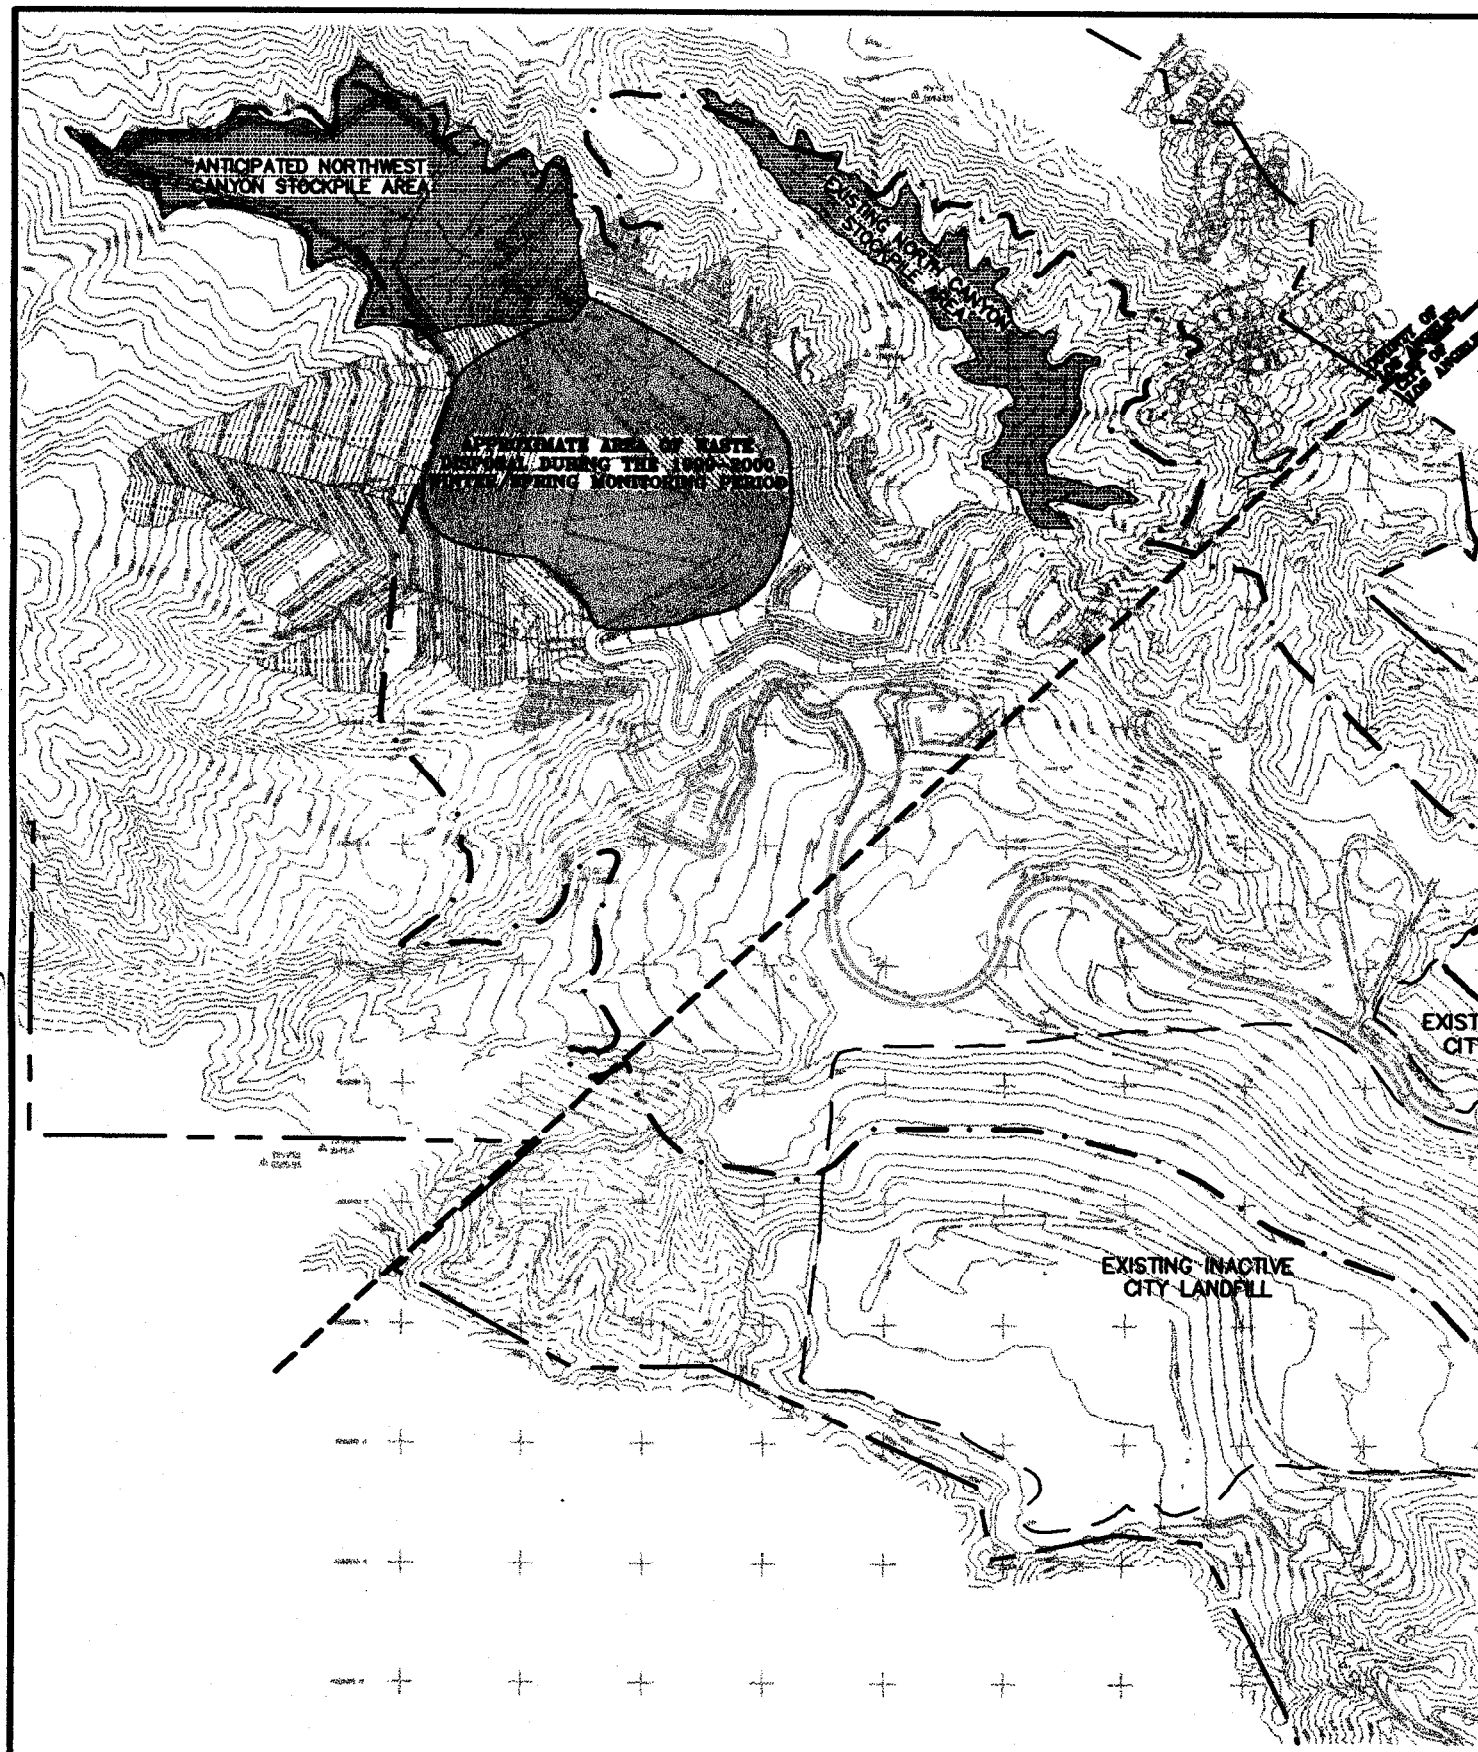

DWG: 0379F009.DWG 200004251132 LP

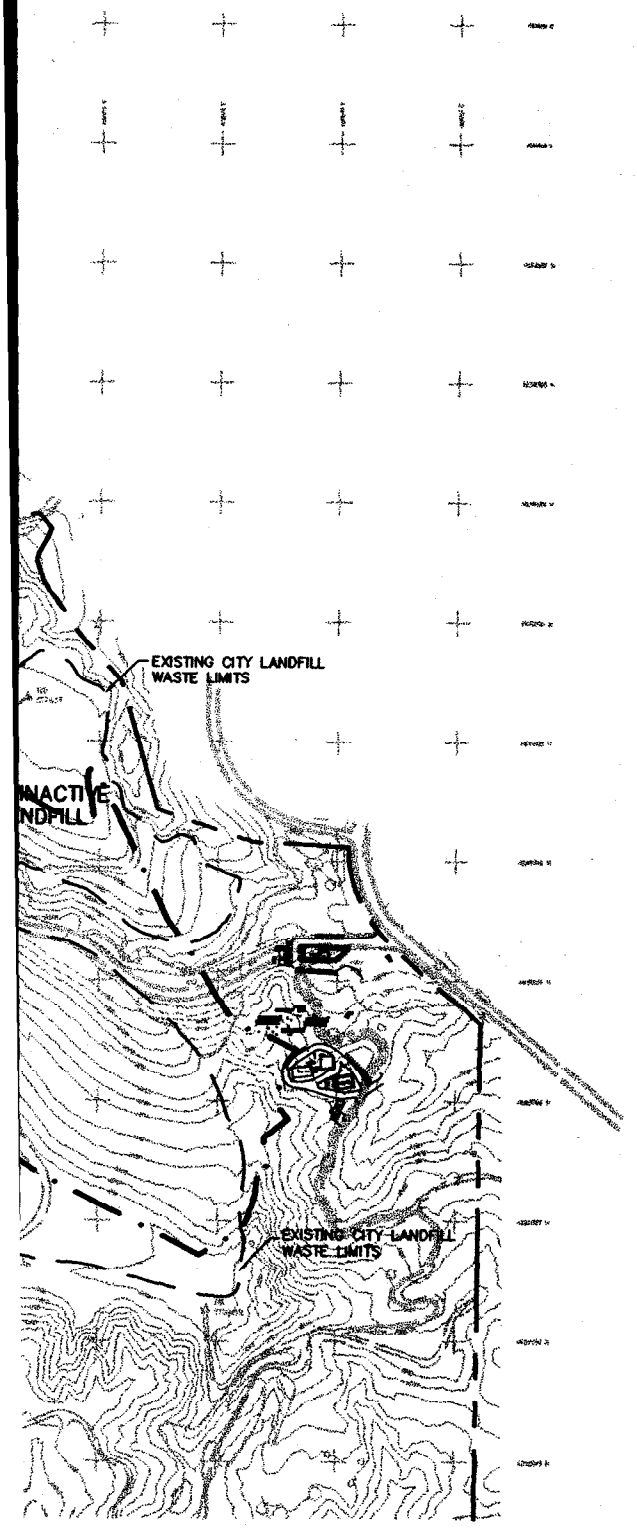

LEGEND

- EXISTING GROUND ELEVATION
- PROJECT SITE BOUNDARY LINE
- CITY/COUNTY LINE
- PROPOSED EDGE OF WASTE
- EXISTING CITY LANDFILL WASTE LIMITS
- 42 ACRE PRIOR APPROVED COUNTY AREA

N

800 400 0 800

SCALE IN FEET

GEOSYNTEC CONSULTANTS

AREA OF WASTE DISPOSAL
SUNSHINE CANYON CITY/COUNTY LANDFILL
LOS ANGELES COUNTY, CALIFORNIA

FIGURE NO. 7-1
PROJECT NO. HG0379-02
DATE: 25 APR 2000