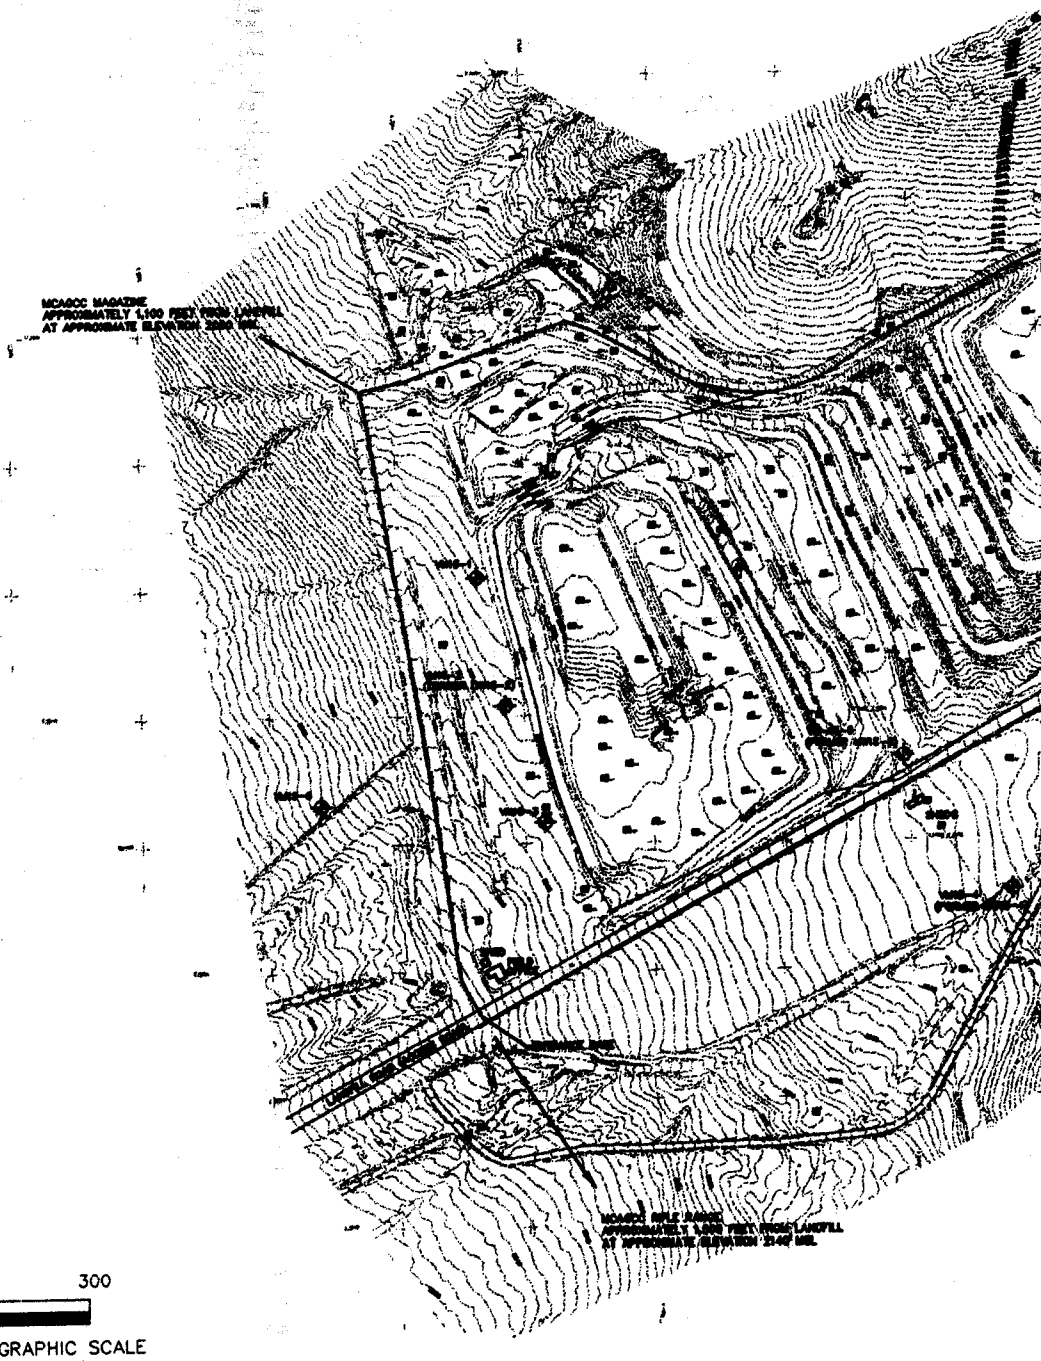

0 300

APPROXIMATE GRAPHIC SCALE
(FEET)

INDEX CONTOUR INTERVAL 5'
INTERMEDIATE CONTOUR INTERVAL 1'

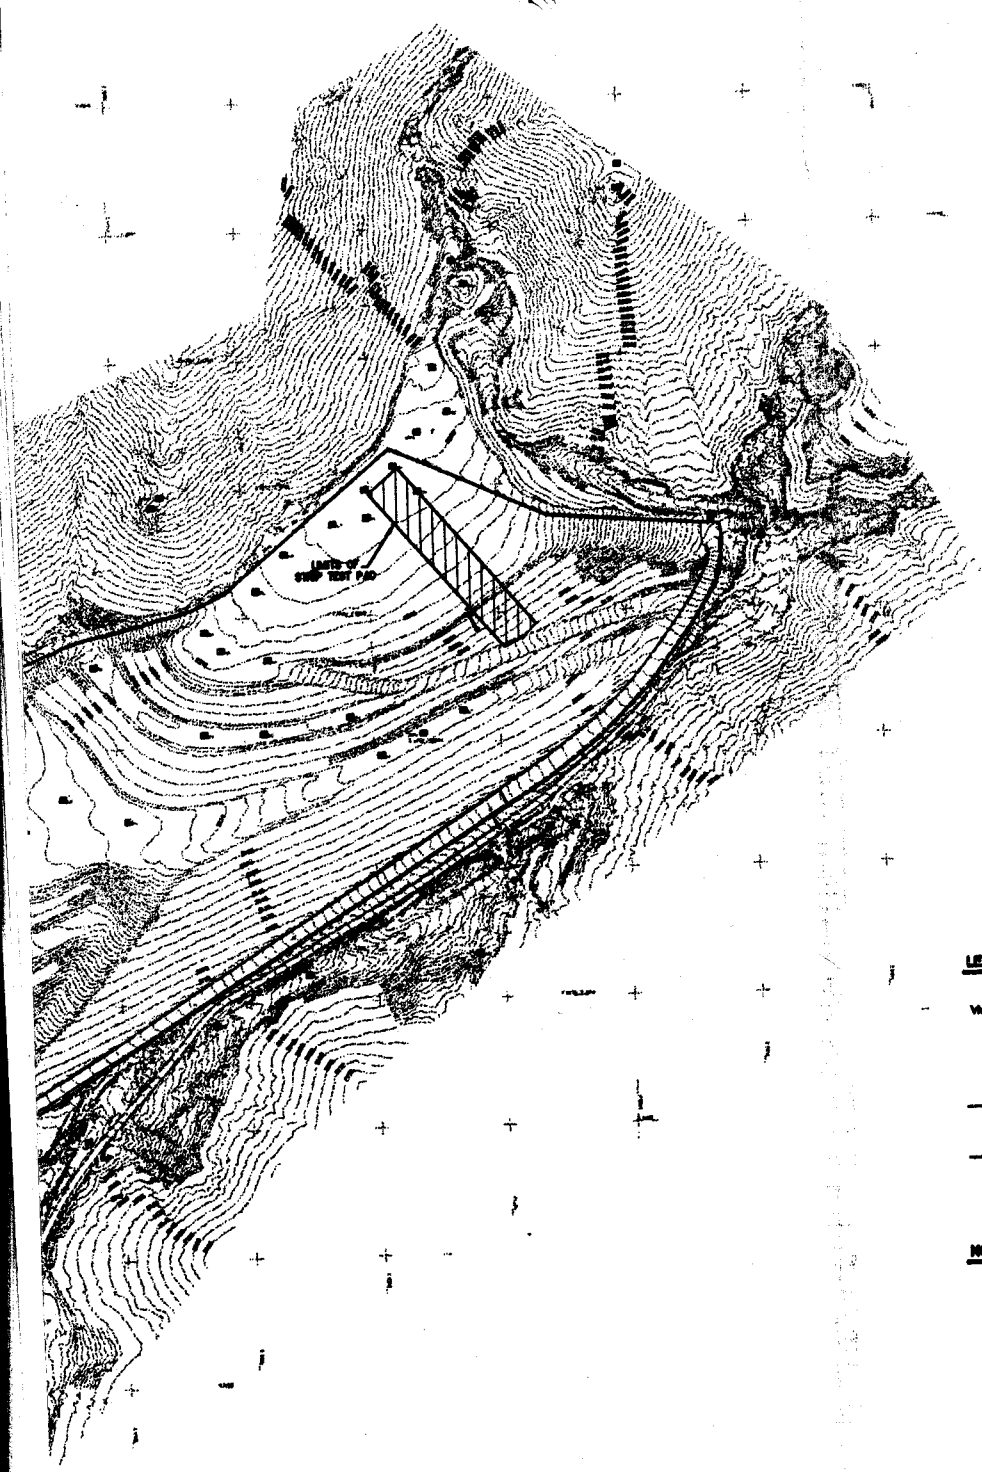

LEGEND

VM15-4 — APPROXIMATE LOCATION OF VADOSE ZONE MONITORING WELLS (ENSR 1998, 1999)

UNPAVED ROADS

FENCE LINE MARKING PROPERTY BOUNDARY/ LIMIT OF PERMITTED AREA (APPROX. 34.4 ACRES)

APPROXIMATE CURRENT AND FINAL LIMIT OF WASTE PLACEMENT

NOTES

1. NO STRUCTURES EXIST WITHIN 1000 FEET OF LANDFILL PARCEL BOUNDARY OTHER THAN THOSE SHOWN IN THIS FIGURE.
2. APPROXIMATE LOCATIONS OF TEST PITS TAKEN FROM WCC 1991.
3. APPROXIMATE LOCATIONS OF VADOSE ZONE MONITORING WELLS TAKEN FROM ENSR 1998, 1999.
4. CURRENTLY THERE ARE NO GROUNDWATER MONITORING WELLS OR LYSIMETERS ASSOCIATED WITH THE LANDFILL (ENSR 1999)
5. CURRENTLY THERE ARE NO LANDFILL CONTROL SYSTEMS OTHER THAN UNLINED DRAINAGE CHANNELS WHICH CONTROL STORMWATER RUNOFF
6. BASE MAP FROM AERIAL SURVEY CONDUCTED ON NOVEMBER 9, 1994 AND PRODUCED BY J.B.YOUNG 1995
7. CONTOURS SHOWN REPRESENT CONDITIONS ON NOVEMBER 9, 1994.

SITE MAP
LANDFILL NO. 2 – TEST PAD
MARINE CORPS AIR AND GROUND COMBAT CENTER

FN: FIG2	PM: DEM	CHECKED BY: VM	DATE: 7-12-99
PROJECT NO: 58-95530341.00-02020			FIGURE NO: 2

URS Greiner Woodward Clyde