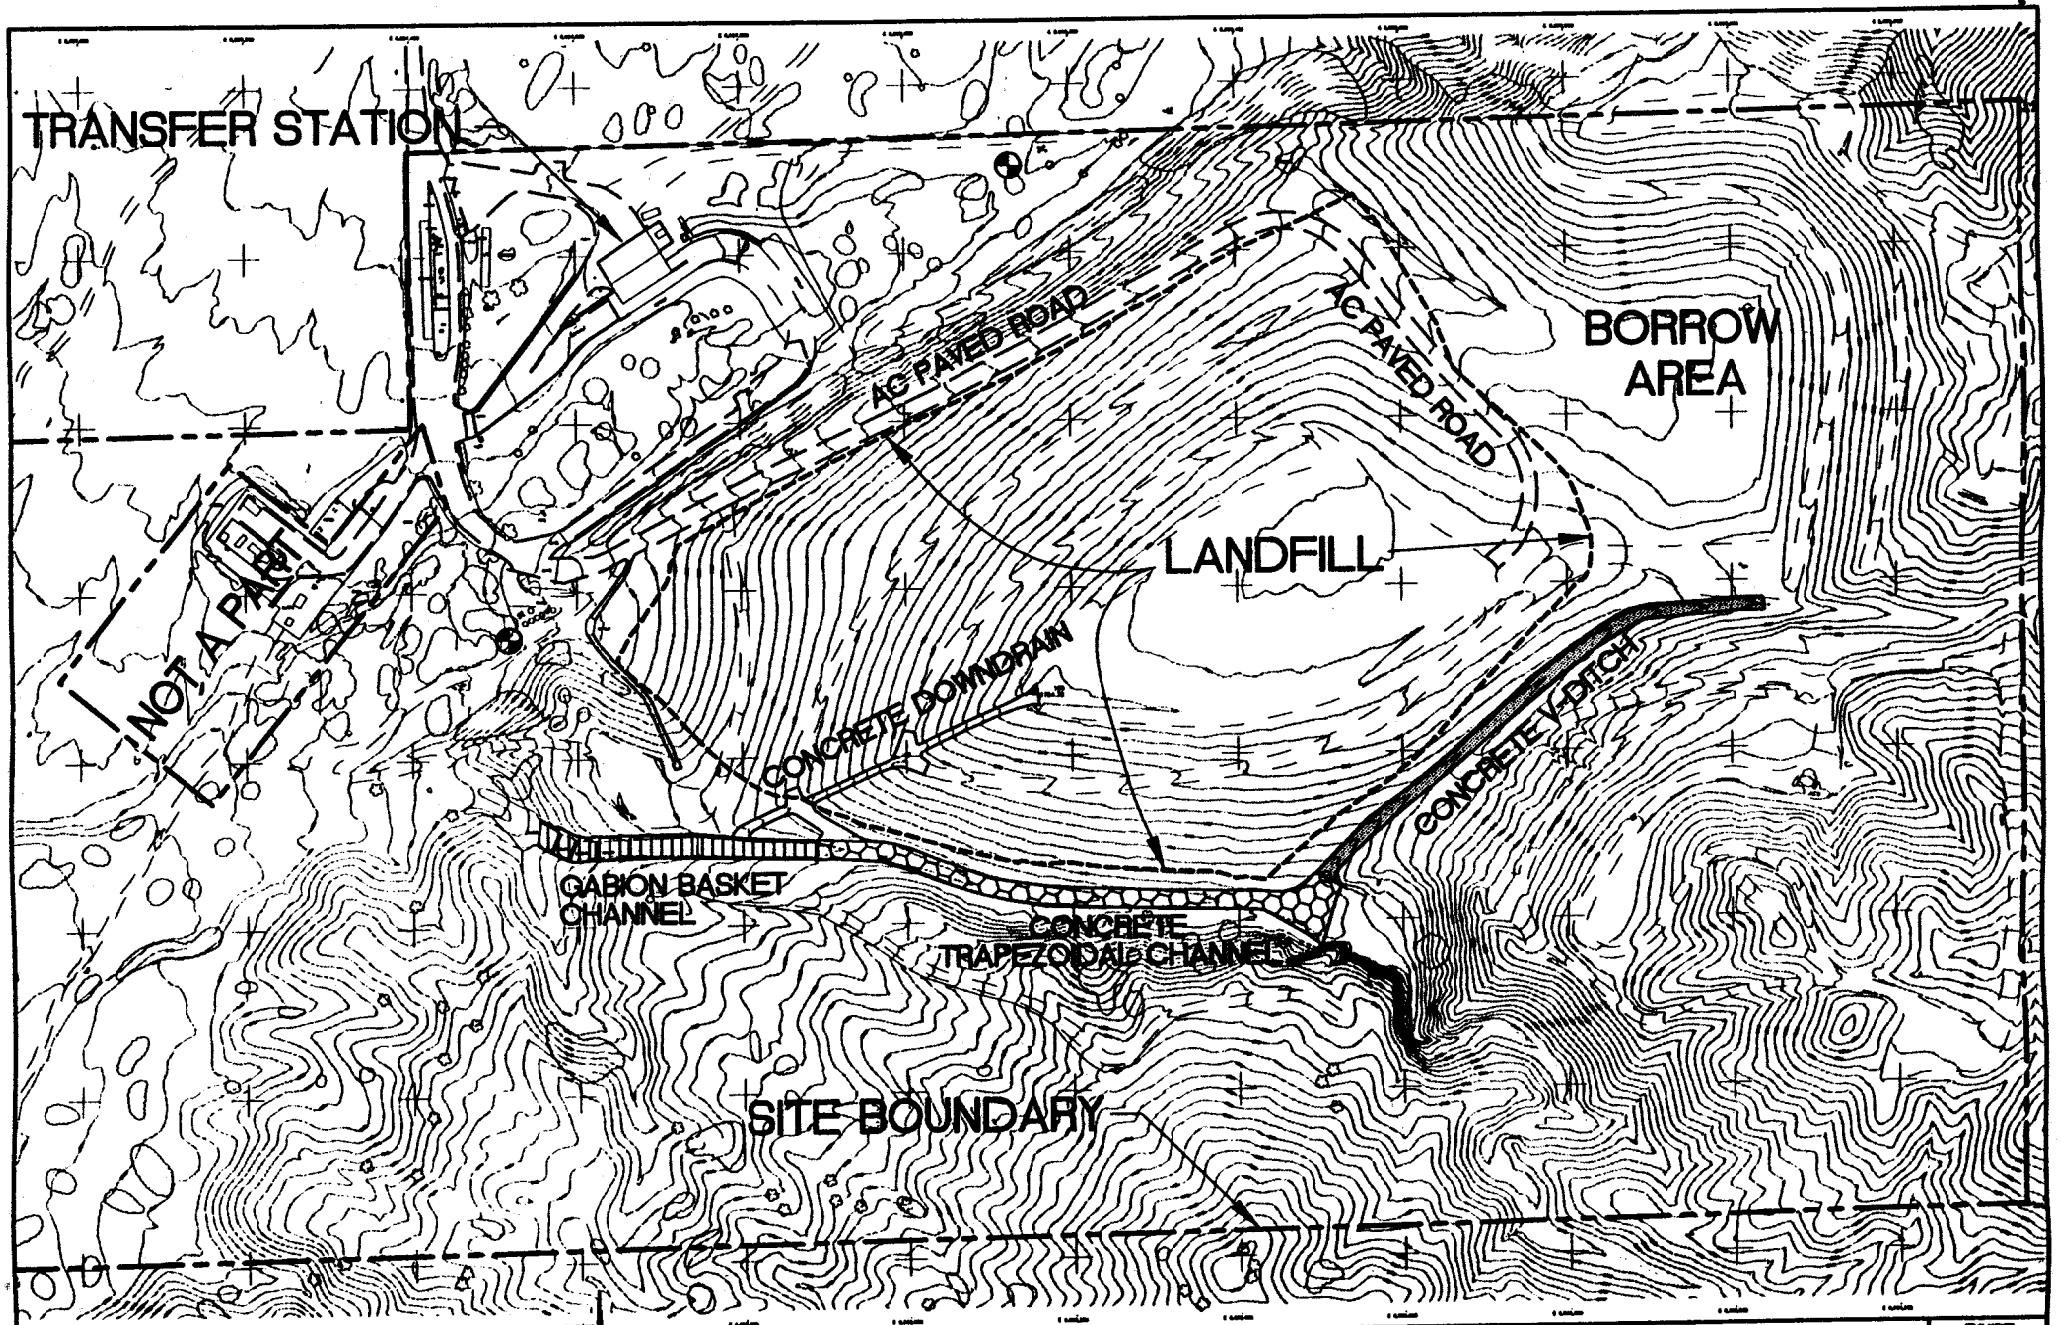

LEGEND

- PROPERTY LINE
- APPROXIMATE LIMIT OF REFUSE/CLOSURE (13.2 ACRES)
- LANDFILL GAS MONITORING PROBE

SCALE: 1" = 60'

OWNER/OPERATOR:

COUNTY OF SAN BERNARDINO
WASTE SYSTEM DIVISION
222 W. HOSPITALITY LANE, 2nd FLOOR
SAN BERNARDINO, CA. 92415-0017

CONTRACT OPERATOR:

NORCAL/ San Bernardino, Inc.

COUNTY OF SAN BERNARDINO
WASTE SYSTEM DIVISION

MORONGO VALLEY SANITARY LANDFILL
MORONGO VALLEY, CALIFORNIA

EXHIBIT
A