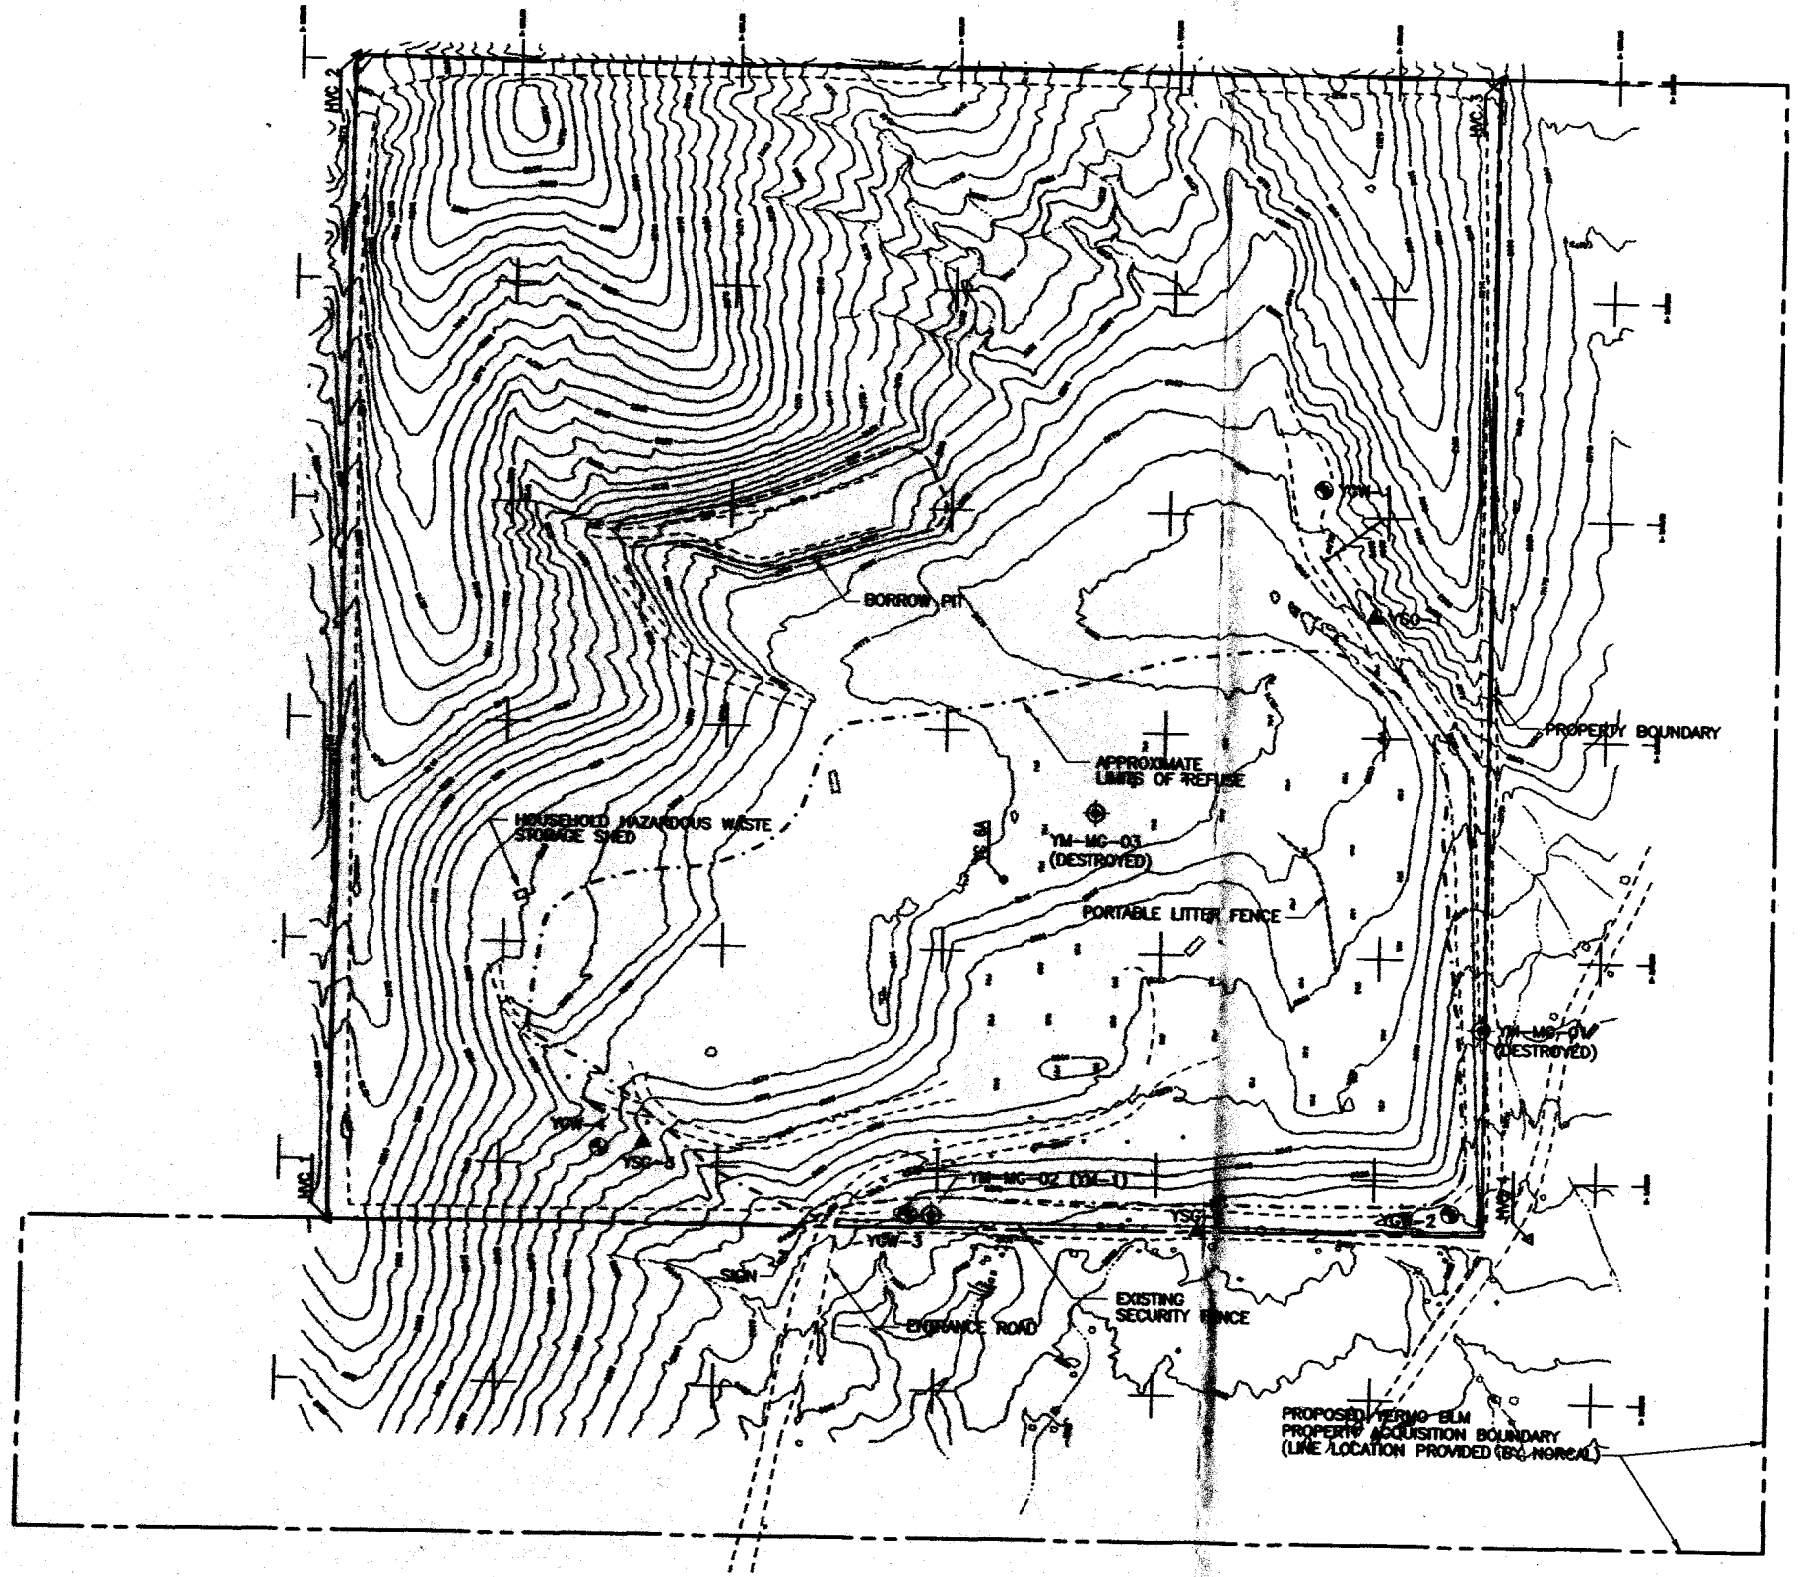

HVC 2
HVC 3
HVC 1
HVC 4
BORROW PIT
YGW-1
YSG-1
PROPERTY BOUNDARY
APPROXIMATE LIMITS OF REFUSE
HOUSEHOLD HAZARDOUS WASTE STORAGE SHED
YM-MG-03 (DESTROYED)
PORTABLE LITTER FENCE
YM-MG-01 (DESTROYED)
YGW-4
YSG-3
YM-MG-02 (YM-1)
YSG-2
YGW-2
YGW-3
SIGN
ENTRANCE ROAD
EXISTING SECURITY FENCE
PROPOSED YERMO BLM PROPERTY ACQUISITION BOUNDARY (LINE LOCATION PROVIDED BY NORCAL)